NOTE: SEE DRAWING NO 104
FOR CONTINUATION OF
YARD AREA_ POWER
LAYOUT PLAN

KITCHEN & DINING SIZES REDUCED

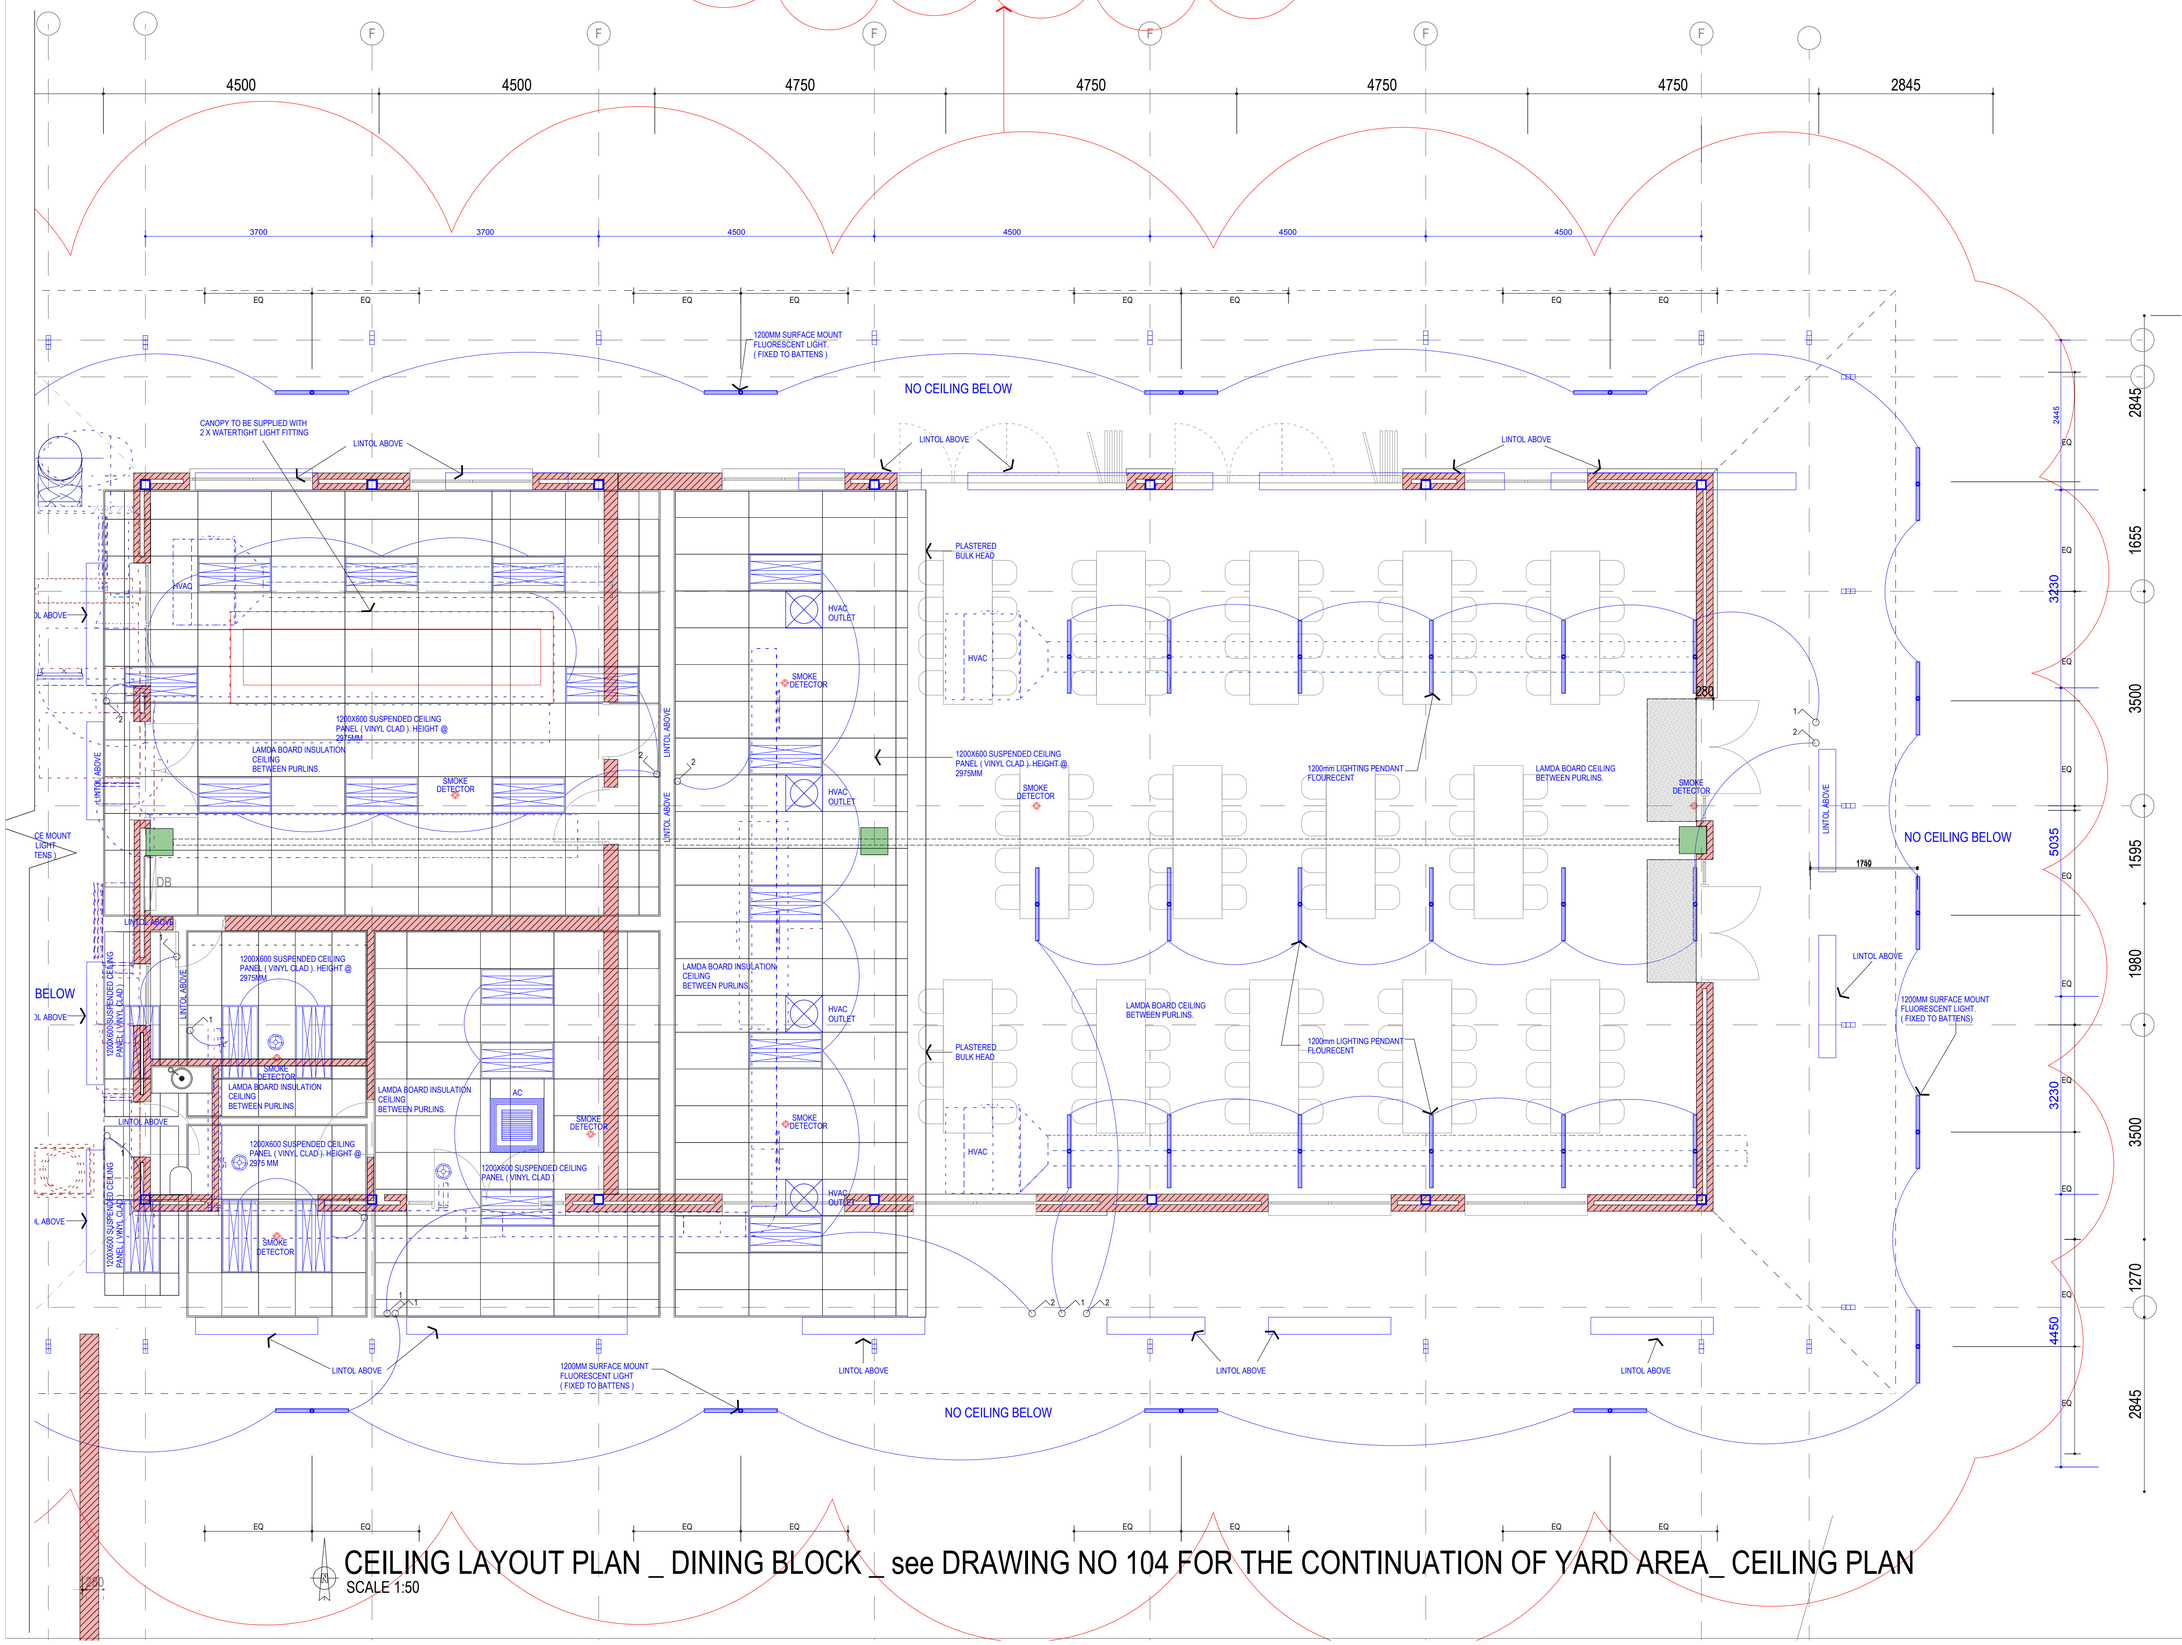

CEILING LAYOUT PLAN _ DINING BLOCK _ see DRAWING NO 104 FOR THE CONTINUATION OF YARD AREA_ CEILING PLAN

SCALE 1:50

NOTES:

CEILING LEGEND

SYMBL	NOTE:
	1200x600 Suspended ceiling panel
	600x600 Suspended ceiling panel
	900x350 A/C mid wall split unit as per mechanical engineers specification
	600x600 A/C Cassette as per mechanical engineers specification
	250mm Ø A/C fresh air outlet as per mechanical engineers specification
	1200x600 Fluorecent tube suspended ceiling panel light as per electrical engineers specification
	1200mm Surface mount fluorecent light
	1200mm KD65 Radiant lighting pendant flourescent - Monro 2x28W
	WT44 Radiant Lighting Bulkhead round plain exterior light
	LS850 Radiant Lighting Pole light triangle (including pole) - outdoor
	LS460 Radiant Lighting Spotlight 240V spike diecast LED x30 outdoor 44.69LM
HVAC	HVAC Condenser unit as per Mechanical engineers specification
	HVAC Outlet as per mechanical engineer specification

ELECTRICAL LEGEND

SYMBL	NOTE:
DB	DISTRIBUTION BOARD
	POWER SKIRTING
	3 POINT ELECTRICAL POWER SKIRTING SOCKET
	2 POINT ELECTRICAL POWER SKIRTING SOCKET
	3 POINT ELECTRICAL WALL SOCKET
	DOUBLE 3 POINT ELECTRICAL WALL SOCKET
tel /data	TELECOMMUNICATION POWER SKIRTING POINT
tel /data	TELECOMMUNICATION WALL SOCKET POINT
TEL COM.	TELECOMMUNICATION BOARD
SMK. DET.	SMOKE DETECTION BOARD
D. ALRM	DOOR ALARM BOARD
	LIGHT SWITCH
	2 WAY LIGHT SWITCH

FIRE EQUIPMENT LEGEND

SYMBL	NOTE:
	SMOKE DETECTOR AS PER FIRE ENGINEERS SPECIFICATION
DCP	4.5KG DCP FIRE EXTINGUISHER AS PER FIRE ENGINEERS SPECIFICATION
FHR	30M FIRE HOSE REEL AS PER FIRE ENGINEERS SPECIFICATION
F/E	FIRE ESCAPE

THE SHEET AND ALL DRAWINGS SHOWN HEREIN ARE THE COPYRIGHT OF JEREMIE MALAN ARCHITECTS AND INTERIORS CC AND IS NOT TO BE USED FOR ANY PURPOSE WHATSOEVER WITHOUT THE WRITTEN APPROVAL OF JEREMIE MALAN ARCHITECTS AND INTERIORS CC.

REVISION RECORD / WYSIGINGSREKORD

REV.No. WYS.No.	DATE: DRAWN BY	DESCRIPTION BESKRYWING
A	SN 2015-08-07	ISSUE TO CLIENT

JEREMIE MALAN
architects • interiors

273 Tram Street Nieuw Muckleneuk Pretoria
P.O. Box 2396
Brooklyn Square, 0075
Tel: (012) 460 5388
Fax: (012) 346 7447
malanarc@mweb.co.za
www.malanarchitects.co.za

J.MALAN SACAP REG. NO. 3950 MIA: 5013 PIA: MAO422 SAIA: MA2341

CLIENT/KLIENT

SOUTH AFRICAN
NATIONAL PARKS

PROJECT/PROJEK

NEW HOSTELS FOR
MAPUNGUBWE NATIONAL
PARK

DRAWING/TEKENING

DINING BLOCK
CEILING PLAN

DATE / DATUM	PROJECT No.	DRAWING No. / TEKENING No.	REVISION.
2015-06-22	521	102	A
DRAWN / GETEKEN. DR	SCALE / SKAAL. 1:100		