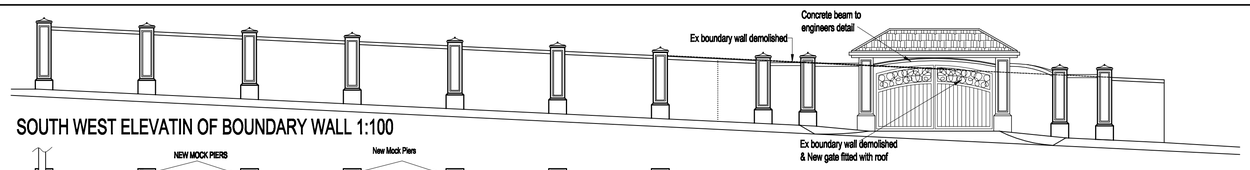

SOUTH WEST ELEVATIN OF BOUNDARY WALL 1:100

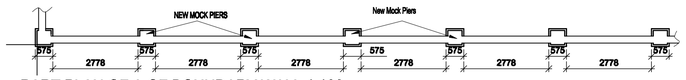

PART PLAN OF A OF BOUNDARY WALL 1:100

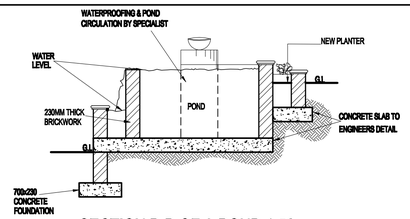

SECTION B-B OF A POND 1:50

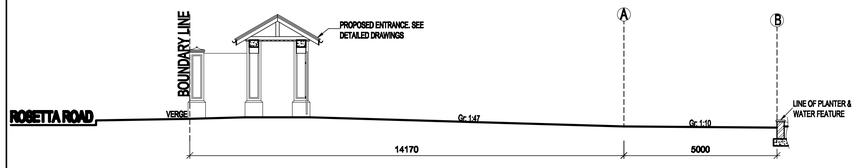

DRIVEWAY SECTION 1:100

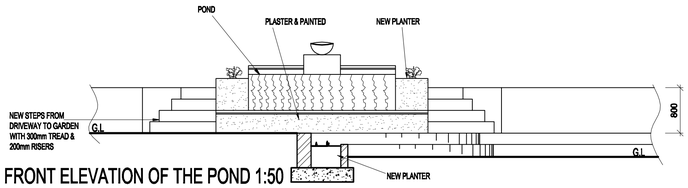

FRONT ELEVATION OF THE POND 1:50

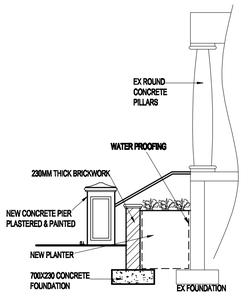

SECTION C-C 1:50

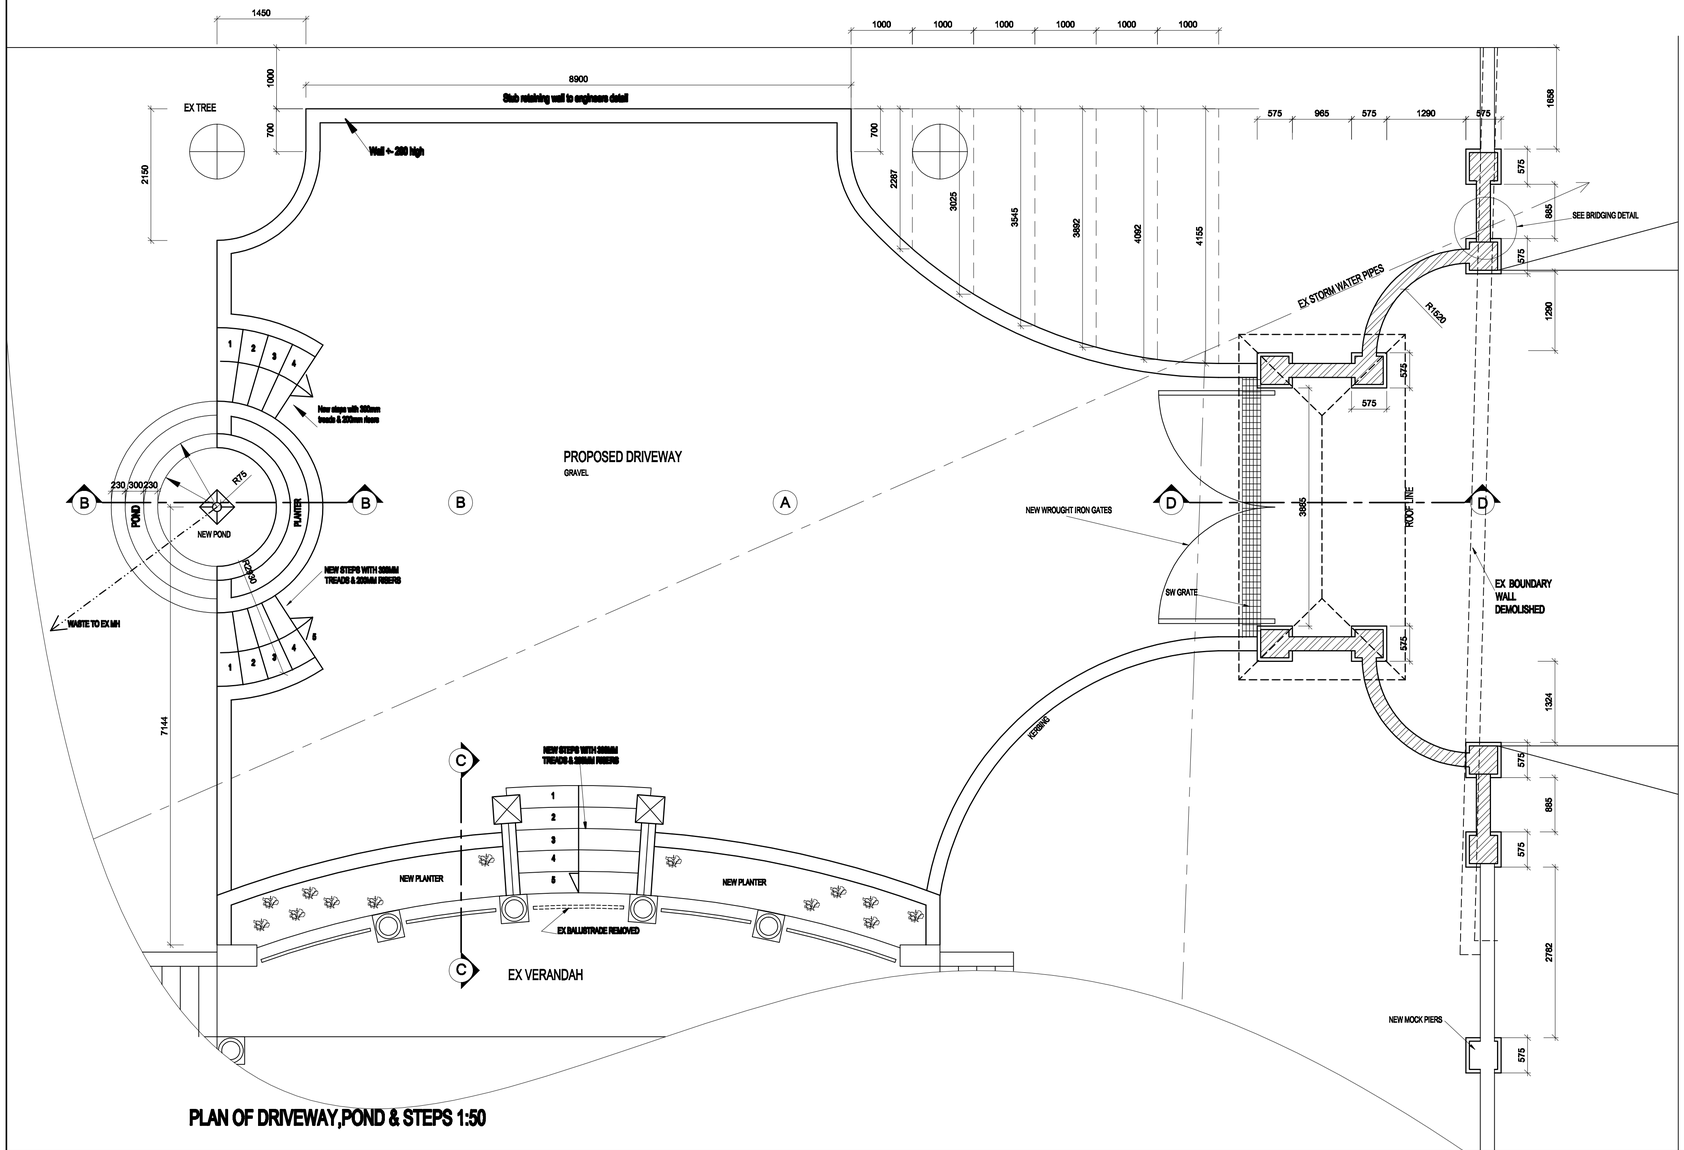

PLAN OF DRIVEWAY,POND & STEPS 1:50

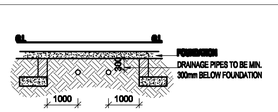

BRIDGING DETAIL 1:100

NEIGHBOURS CONSENT SIGNATURES

STREET ADDRESS	NAME & NUMBER	SIGNATURE

Project description

PROPOSED ADDITIONS AND ALTERATIONS FOR M. ANDERSON AT 129 LAMBERT ROAD, DURBAN REMAINDER OF PORTION 3 OF ERF 742 DURBAN

Kwaramu Symmetry
innovative architectural solutions

Durban Office
45 Glenwood Drive
Glenwood

Shandir Ramburan: pr snr arch tech
SACAP: ST 0261 Cell:083 291 9748
R.K.van Staden: pr snr arch tech
SACAP: ST 1363 Cell:082 366 3636

Tel :031 261 5107
Fax :031 261 5107
email:kwasym@yahoo.com
web :kwasym.weebly.com

GREEN BUILDING COUNCIL SA.

OWNERS SIGNATUREDETAILS

DRAWING DESCRIPTION
DRIVEWAY LAYOUT, DRIVEWAY SECTION, SECTIONS BOUNDARY WALL DETAILS & NEIGHBOURS CONSENT

Drawn	Checked
MK-HUNGO N.V.	R.K VAN STADEN
Date	**Drawing No.**
11-2012	10-2012-22-ANDERSON