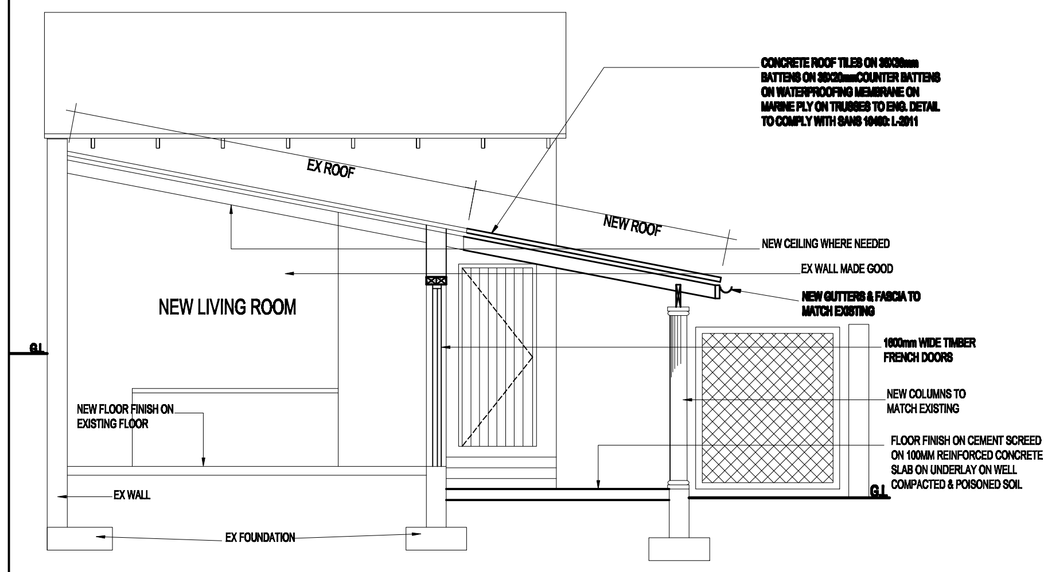

SECTION A-A 1:50

S/Q SOUTH EAST ELEVATION 1:100

NEIGHBOURS CONSENT SIGNATURES

STREET ADDRESS	NAME & NUMBER	SIGNATURE

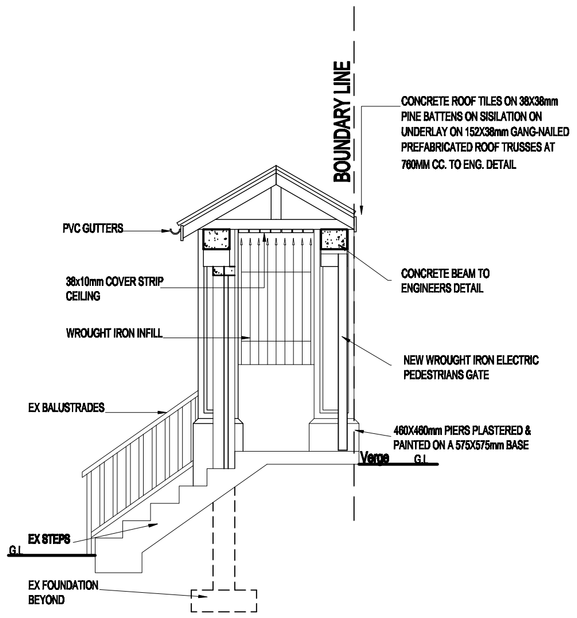

SECTION E-E 1:50

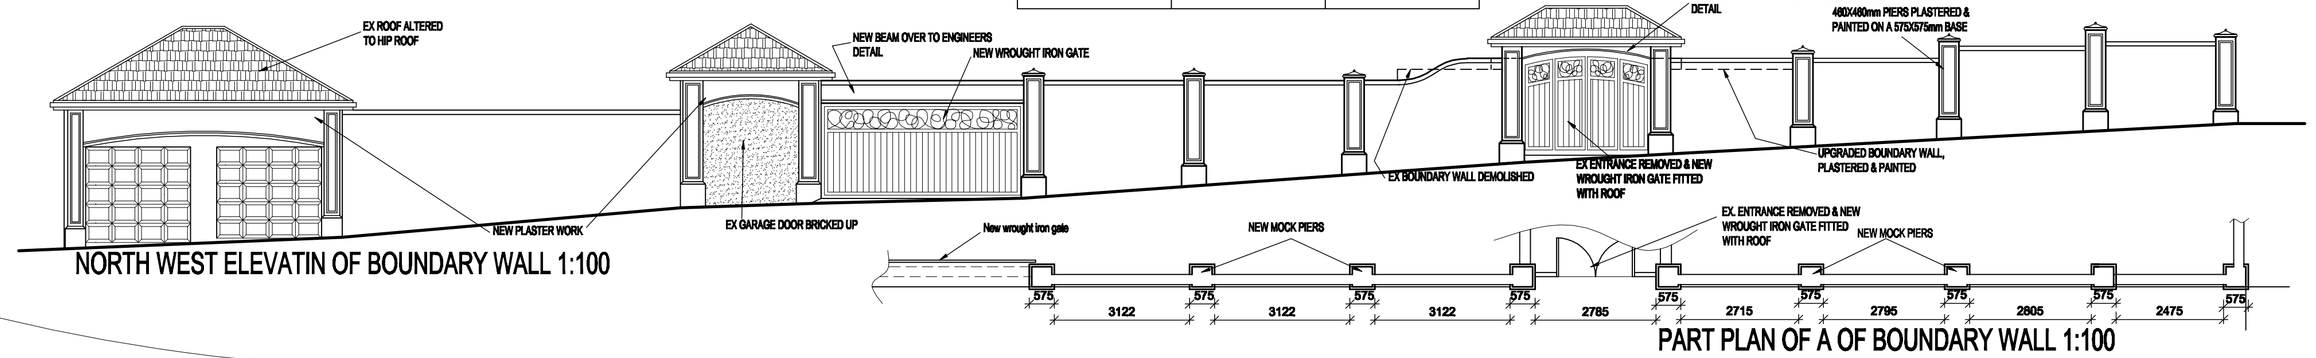

NORTH WEST ELEVATIN OF BOUNDARY WALL 1:100

PART PLAN OF A OF BOUNDARY WALL 1:100

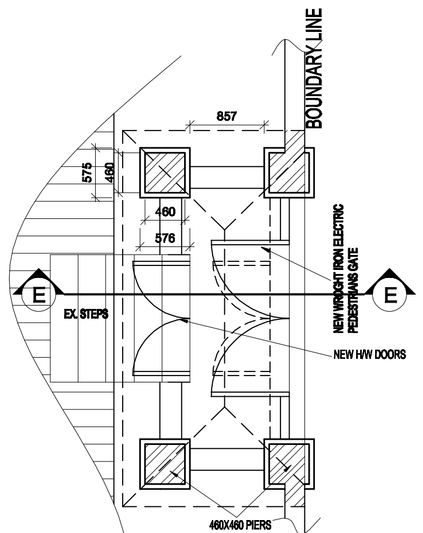

PLAN OF PEDESTRIAN ENTRANCE 1:50

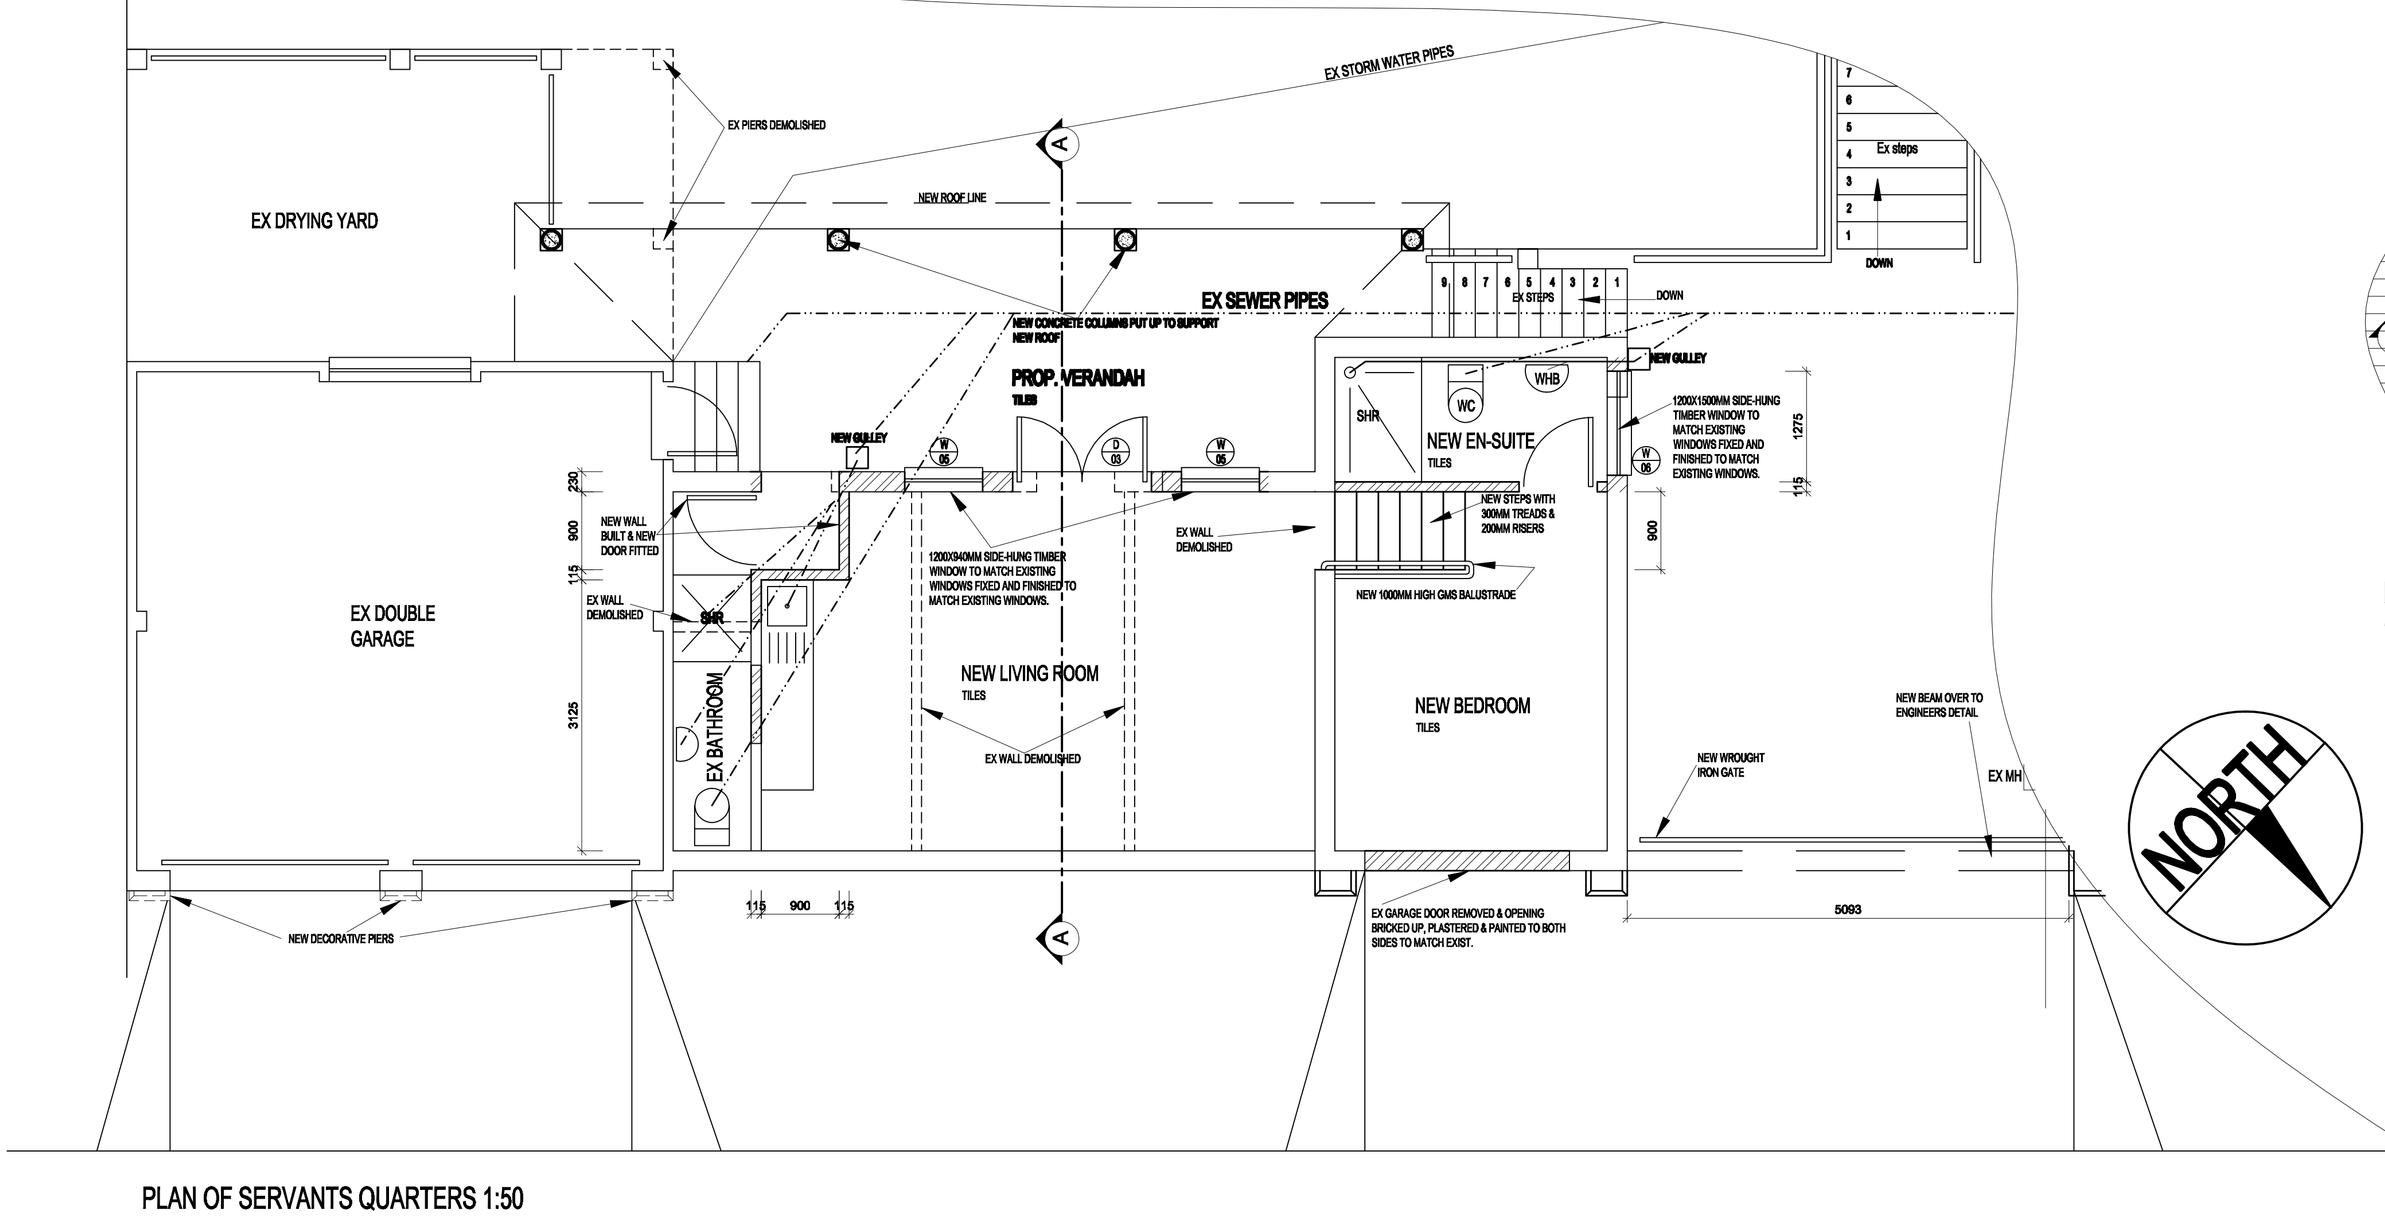

PLAN OF SERVANTS QUARTERS 1:50

Project description

PROPOSED ADDITIONS AND ALTERATIONS FOR M. ANDERSON AT 129 LAMBERT ROAD, DURBAN REMAINDER OF PORTION 3 OF ERF 742 DURBAN

Kwaramu Symmetry
innovative architectural solutions

Durban Office
45 Glenwood Drive
Glenwood

Shandir Ramburan: pr snr arch tech
SACAP: ST 0261 Cell:083 291 9748
R.K.van Staden: pr snr arch tech
SACAP: ST 1363 Cell:082 366 3636

Tel :031 261 5107
Fax :031 261 5107
email:kwasym@yahoo.com
web :kwasym.weebly.com

GREEN BUILDING COUNCIL SA

OWNERS SIGNATUREDETAILS

DRAWING DESCRIPTION
FLOOR PLAN - S/Q, PEDESTRIAN GATE LAYOUT, SECTIONS, BOUNDARY WALL DETAILS & NEIGHBOURS CONSENT

Drawn	Checked
MKHUNGO N.V.	R.K VAN STADEN
Date	**Drawing No.**
11-2012	10-2012-22-ANDERSON