**Elevation 8** scale 1:50




**Elevation 8 continued** scale 1:50

**Elevation 8 continued** scale 1:50




**Elevation 9 continued** scale 1:50

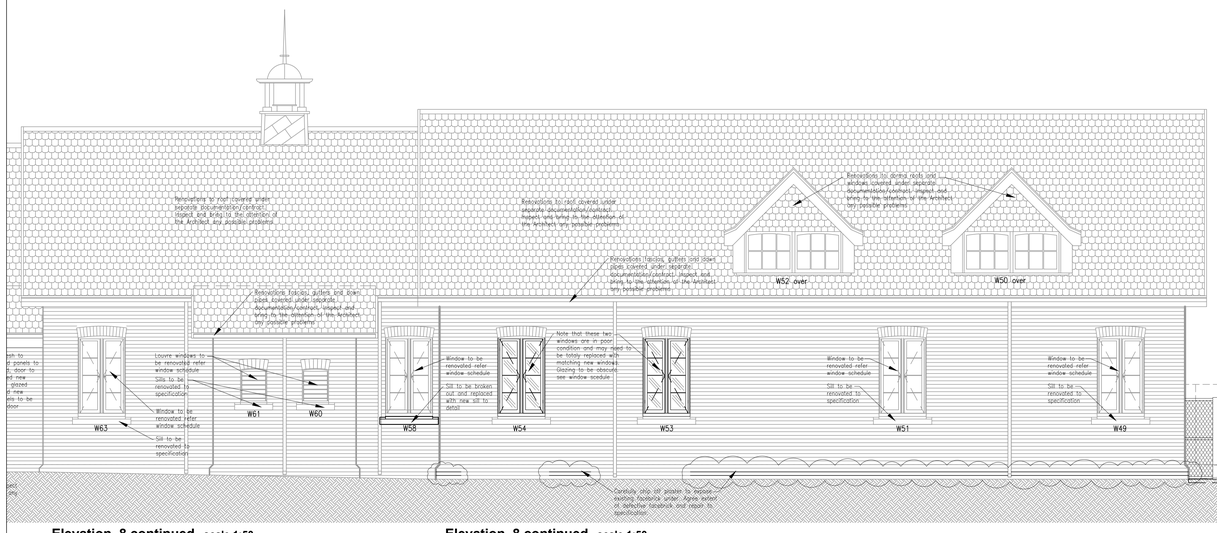


**Elevation 10 continued** scale 1:50

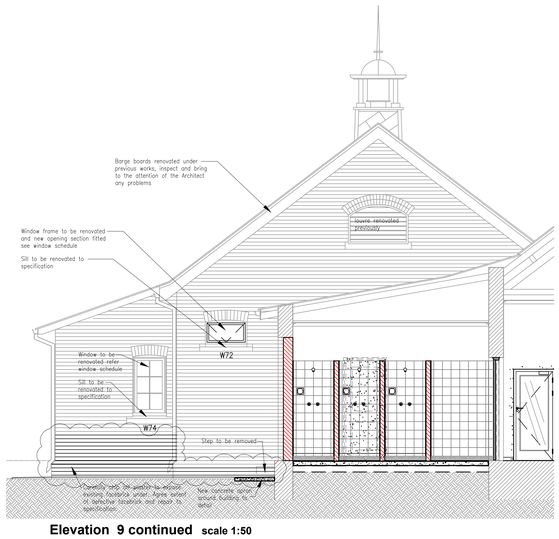


**Elevation 11** scale 1:50

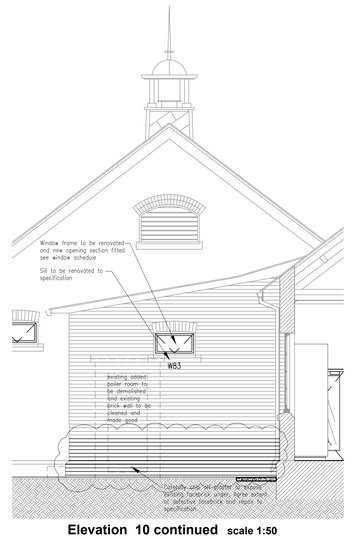


**Elevation 12** scale 1:50

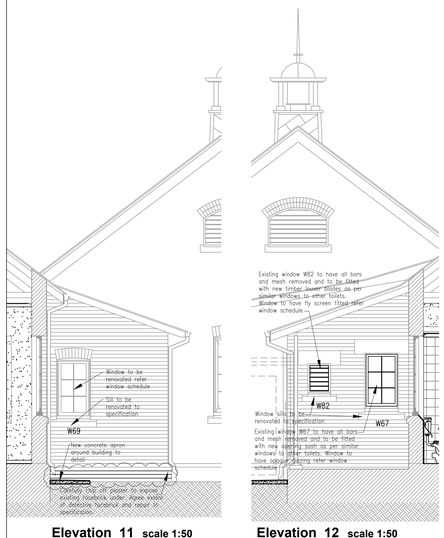


**Elevation 13** scale 1:50




**Elevation 14** scale 1:50

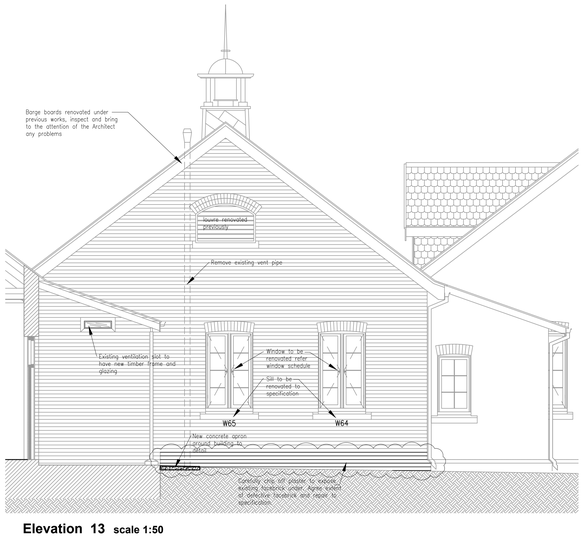


**Elevation 15** scale 1:50

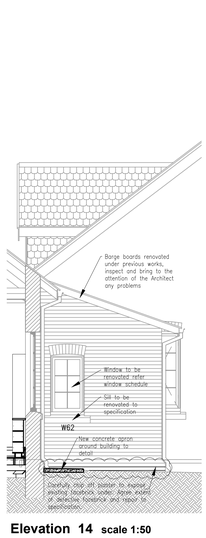


**Elevation 16** scale 1:50

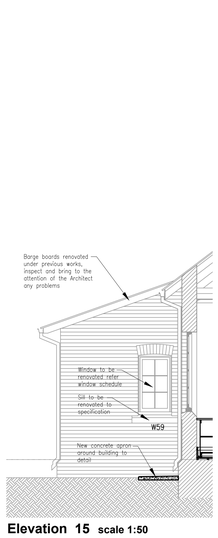


**Locality Plan**

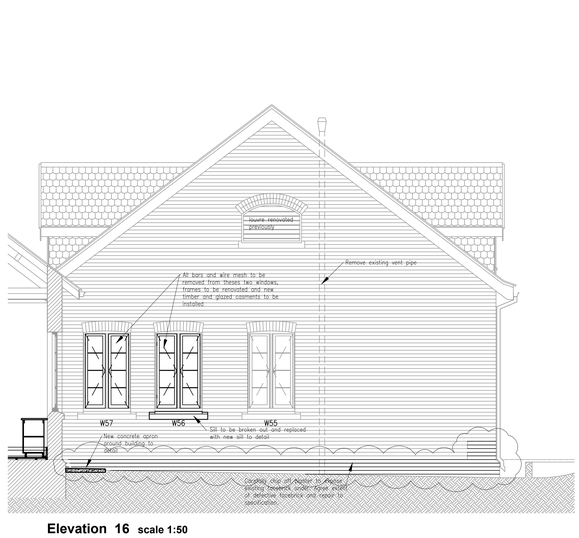


**Locality Plan Site**

| NO. | DATE | AMENDMENTS AND REVISIONS |
|---|---|---|
| A | | AMENDMENTS BEFORE CONTRACT COMMENCES |
| 1 | | REVISIONS AFTER CONTRACT HAS COMMENCED |

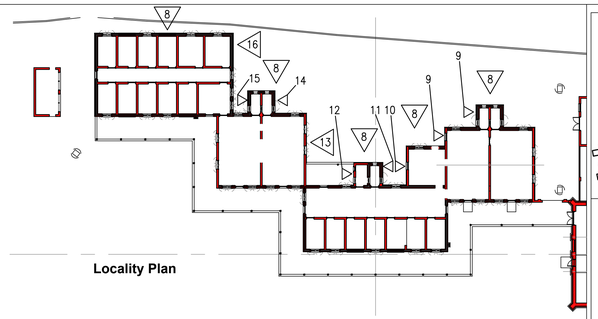**PROVINCE OF KWA-ZULU NATAL**
**DEPARTMENT OF WORKS**
**PRIVATE BAG X9041**
**PIETERMARITZBURG**
**3200**

L&R architects
**Suite E3 : Block E**
**Netcare Office Park**
**95 Umhlanga Rocks Drive**
**Durban North**
**4051**
**Tel : 031 573 1202**
**Fax: 031 573 1201**
**eMail: reesh@mweb.co.za**

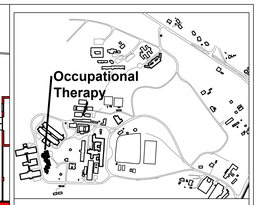1038 | E . . | 204 .
PROJECT | DRAWING | REVISION

PROJECT
**SOUTHERN REGION**
**PIETERMARITZBURG**
**DEPARTMENT OF HEALTH**
**TOWN HILL HOSPITAL**
**REPLACEMENT AND RENOVATIONS TO ROOFS**

DRAWING DESCRIPTION
**OCCUPATIONAL THERAPHY**
**DETAILED ELEVATIONS AND RENOVATIONS**

| DRAWING NO. | REV |
|---|---|
| 044038 - E - 204 | . |

| SCALE | CHECKED |
|---|---|
| 1 : 50 | . |
| FILE NO. | CLIENT |
| WIMS 044038 | . |
| DATE | DRAWN |
| Nov 2013 | J.K.W. |

0 10 20 30 40 50 60 70 80 90 100

Z:\Projects L&R Architects\1038_Townhill Hospital\3_Drawings\OCCUPATIONAL THERAPHY\Drawings\00_Working Drawings\1038-E-203 to 205 Elevations.dwg

Dec 12, 2013 - 8:10am