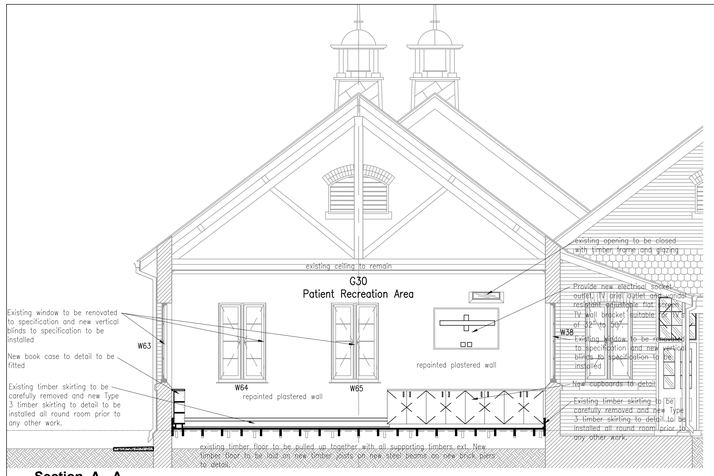

Section A - A

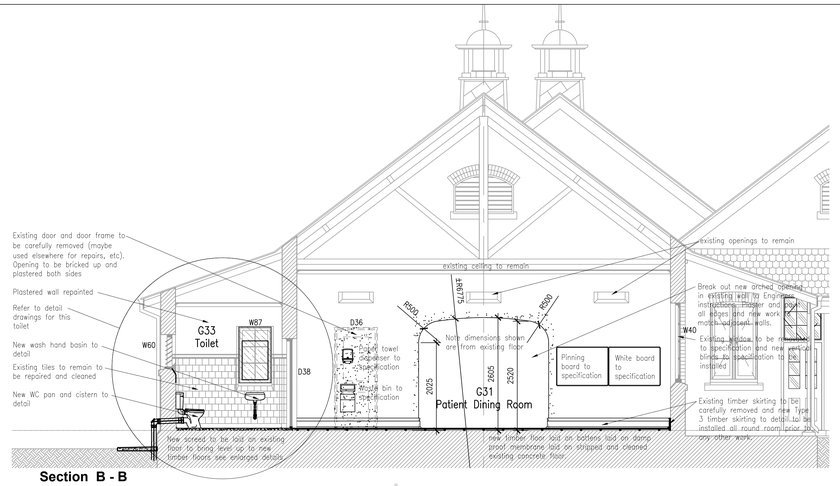

Section B - B

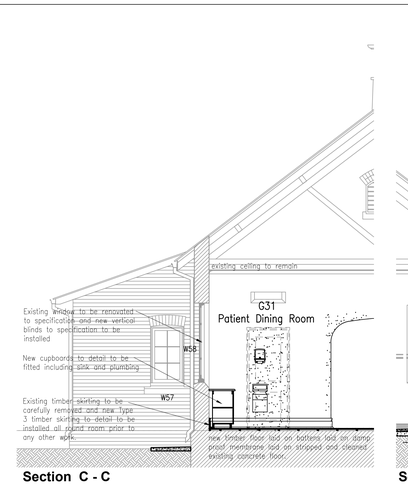

Section C - C

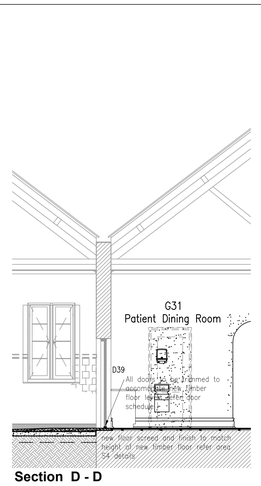

Section D - D

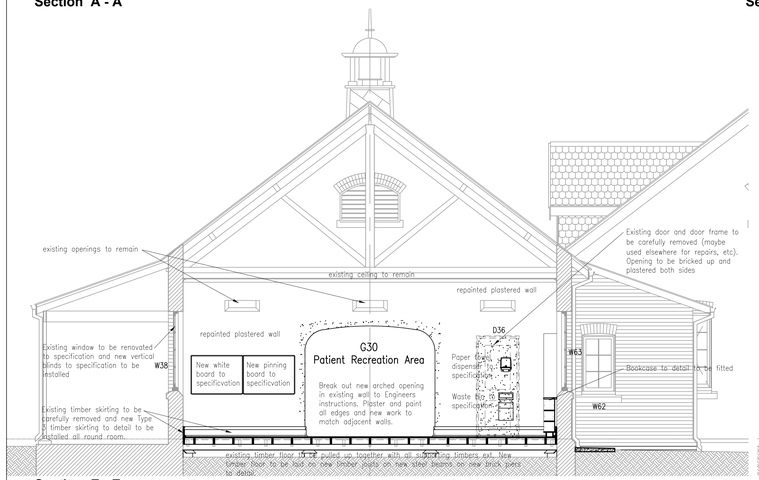

Section E - E

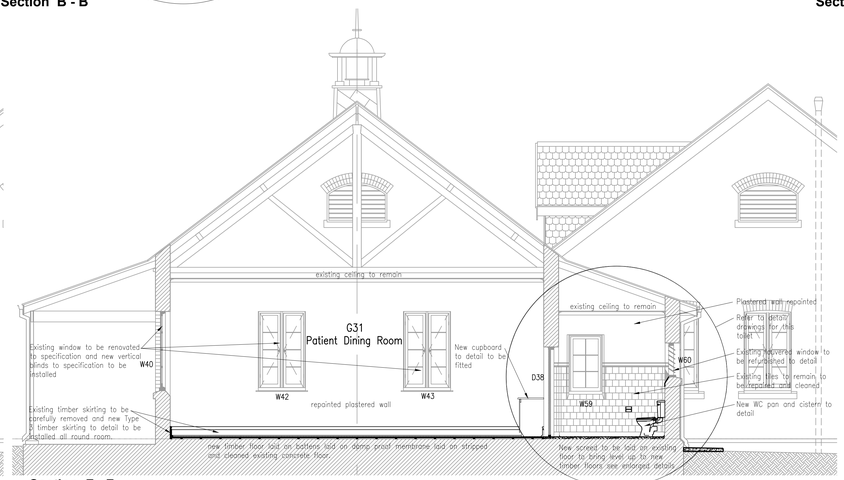

Section F - F

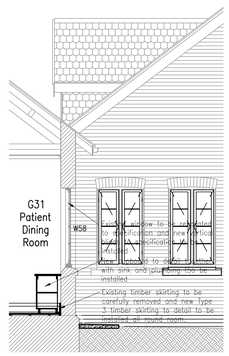

Section G - G

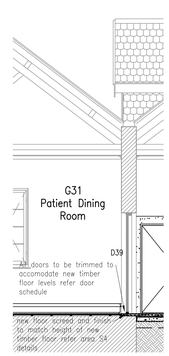

Section H - H

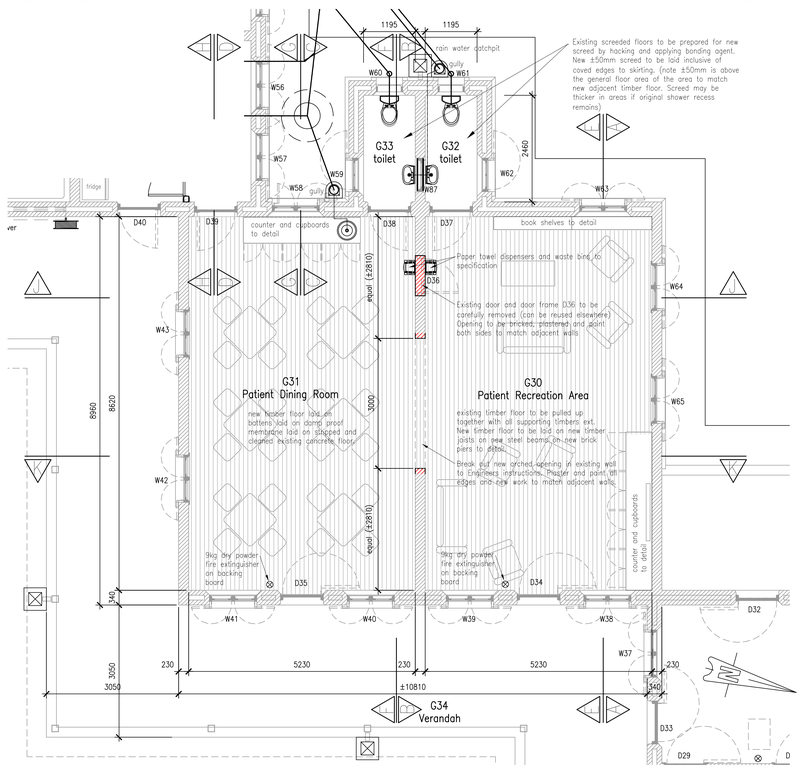

Block S3 - Plan scale 1 : 50

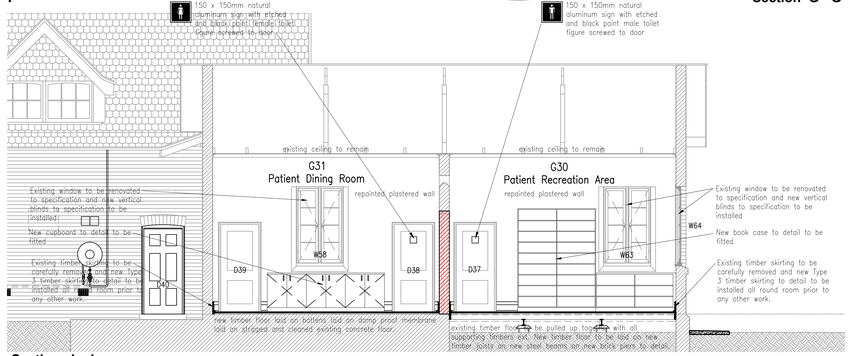

Section J - J

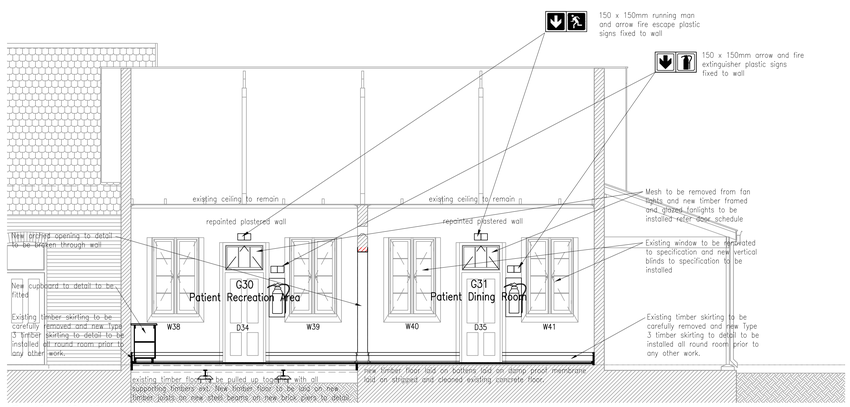

Section K - K

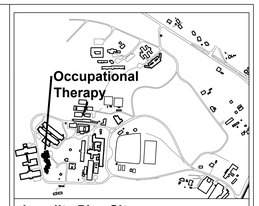

Locality Plan Site

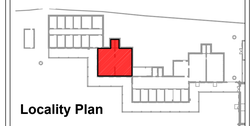

Locality Plan

NO.	DATE	AMENDMENTS AND REVISIONS
A		AMENDMENTS BEFORE CONTRACT COMMENCES
1		REVISIONS AFTER CONTRACT HAS COMMENCED

PROVINCE OF KWA-ZULU NATAL
DEPARTMENT OF WORKS
PRIVATE BAG X9041
PIETERMARITZBURG
3200

L & R architects
Suite E3 : Block E
Netcare Office Park
95 Umhlanga Rocks Drive
Durban North
4051
Tel : 031 573 1202
Fax: 031 573 1201
eMail: reesh@mweb.co.za

1 0 3 8	E . .	2 1 1	.
PROJECT		DRAWING	REVISION

PROJECT

SOUTHERN REGION
PIETERMARITZBURG
DEPARTMENT OF HEALTH
TOWN HILL HOSPITAL
REPLACEMENT AND RENOVATIONS TO ROOFS

DRAWING DESCRIPTION

OCCUPATIONAL THERAPY
BLOCK S3
ALTERATIONS AND RENOVATIONS

DRAWING NO.	REV
044038 - E - 211	-

SCALE	CHECKED
1:50 1:25	.
FILE NO.	CLIENT
WIMS 044038	.
DATE	DRAWN
Nov 2013	J.K.W.

0 10 20 30 40 50 60 70 80 90 100

Z:\Projects L&R Architects\1038_Townhill Hospital\3_Drawings\OCCUPATIONAL THERAPHY\Drawings\00_Working Drawings\1038-E-211 to 212 Block S3.dwg

Dec 12, 2013 - 9:06am