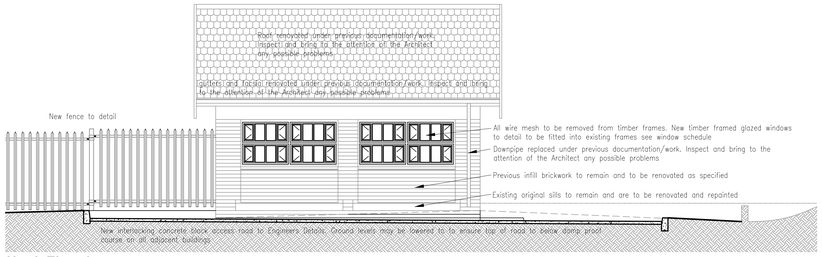

North Elevation scale 1:50

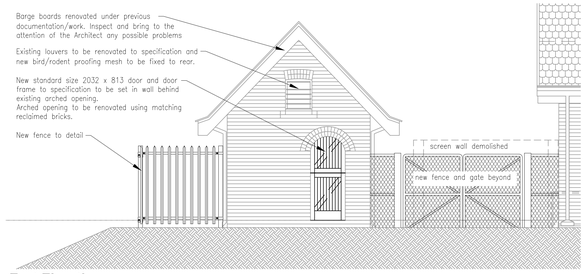

East Elevation scale 1:50

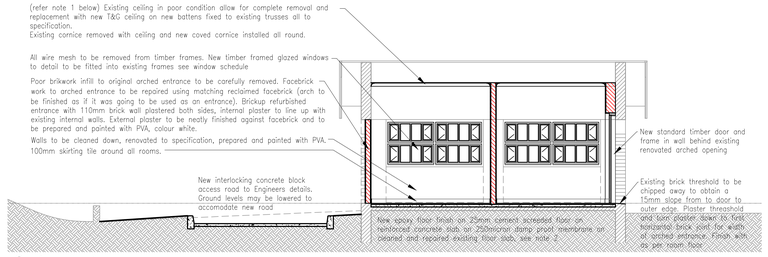

Section A - A scale 1:50

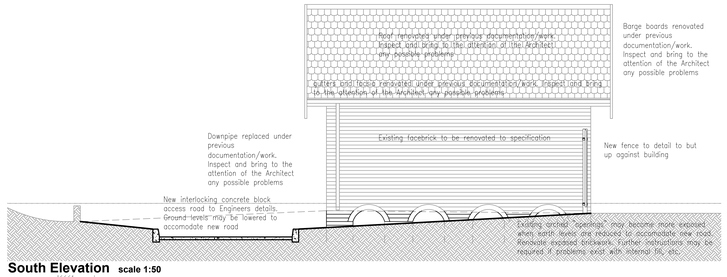

South Elevation scale 1:50

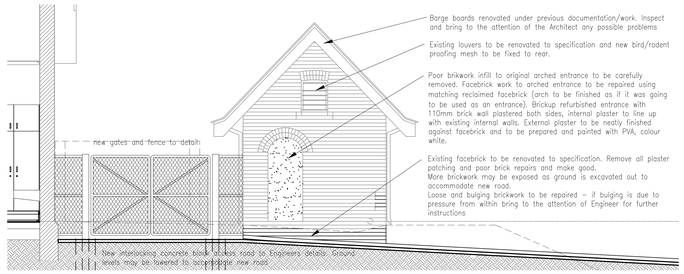

West Elevation scale 1:50

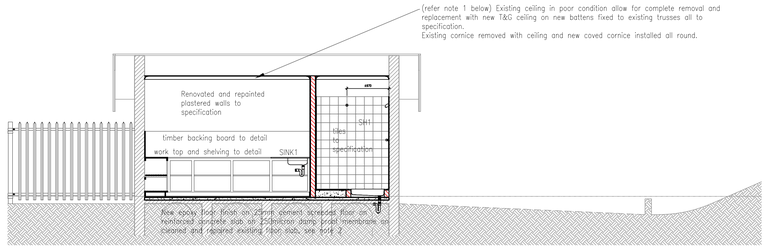

Section B - B scale 1:50

Notes:–

1) At time of inspection ceilings to this building were in poor condition with numerous holes etc. and this considered it was decided that it would be best to replace the entire ceiling and cornices. However the ceilings may have been renovated under the roofing contract/work which was proceeding at the time of the inspection. Ceiling are to be inspected again prior to any work proceeding and the Architect will instruct if they are to be removed and replaced or if they are to remain and in that case if further renovation will be neccessary.

2) The existing floor would appear to be ± 1 brick coarse below the existing door threshold. Floor needs to be raised up to the existing door threshold level with 25mm screed and the remainder a concrete topping/floor. The type and condition of the existing floor is unknown and it would appear that this may have been installed at a later stage on fill. Engineer to inspect and instruct prior to proceeding with any work on the floor.

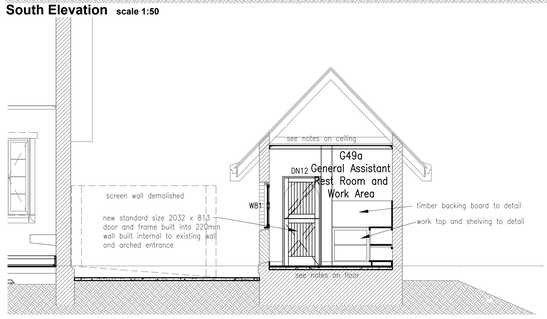

Section C - C scale 1:50

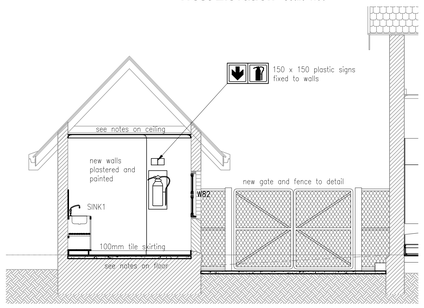

Section D - D scale 1:50

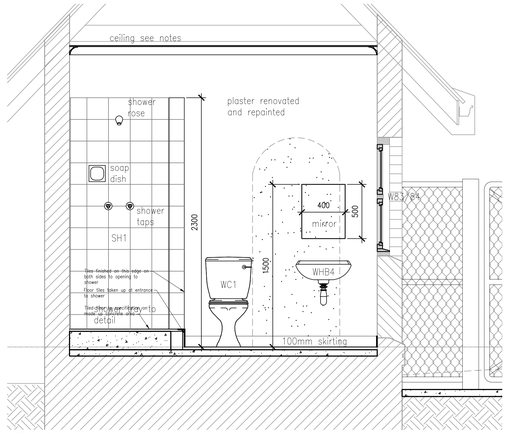

View 1 scale 1:20

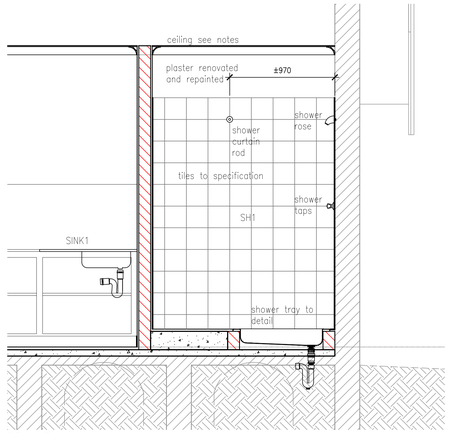

View 2 scale 1:20

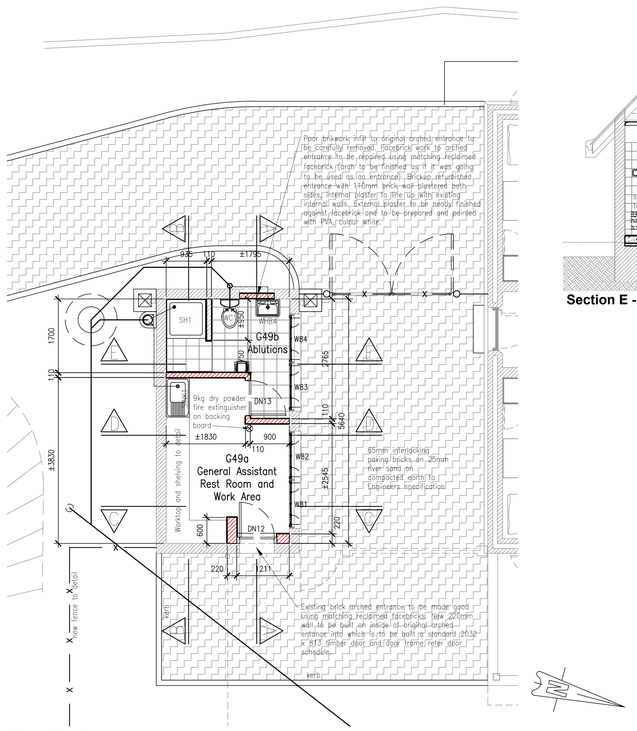

Block S5 - Plan scale 1 : 50

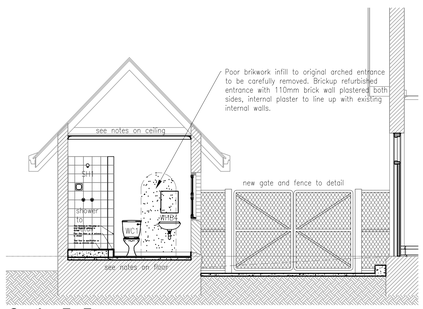

Section E - E scale 1:50

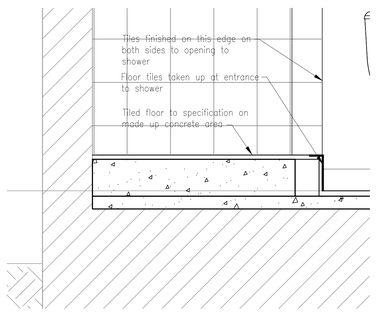

Detail view 1 of shower scale 1 :10

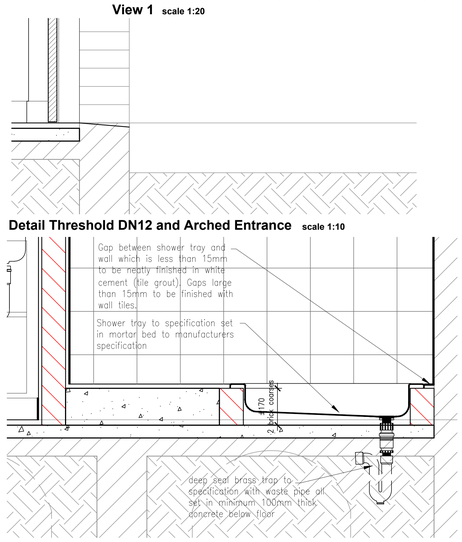

Detail view 2 of shower scale 1 :10

Detail Threshold DN12 and Arched Entrance scale 1:10

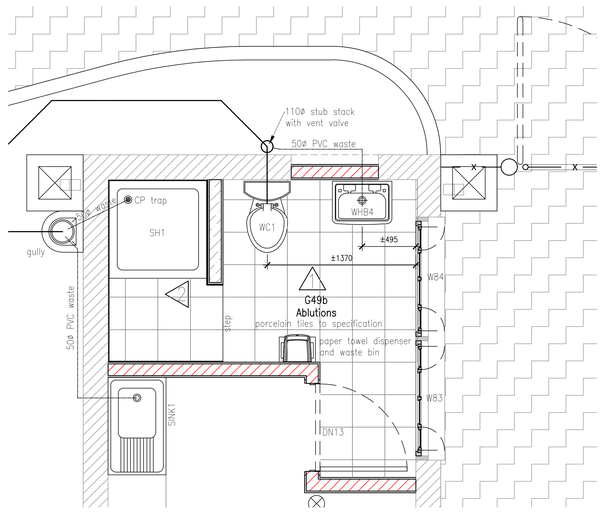

Plan Ablution Area scale 1 : 20

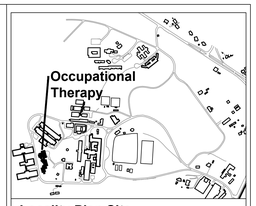

Locality Plan Site

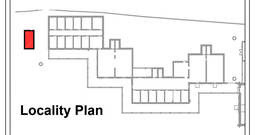

Locality Plan

NO.	DATE	AMENDMENTS AND REVISIONS
A		AMENDMENTS BEFORE CONTRACT COMMENCES
1		REVISIONS AFTER CONTRACT HAS COMMENCED

PROVINCE OF KWA-ZULU NATAL
DEPARTMENT OF WORKS
PRIVATE BAG X9041
PIETERMARITZBURG
3200

L&R architects
Suite E3 : Block E
Netcare Office Park
95 Umhlanga Rocks Drive
Durban North
4051
Tel : 031 573 1202
Fax: 031 573 1201
eMail: reesh@mweb.co.za

PROJECT 1038E.. DRAWING 216. REVISION

PROJECT
SOUTHERN REGION PIETERMARITZBURG DEPARTMENT OF HEALTH TOWN HILL HOSPITAL REPLACEMENT AND RENOVATIONS TO ROOFS

DRAWING DESCRIPTION
OCCUPATIONAL THERAPY BLOCK S5 ALTERATIONS AND RENOVATIONS

DRAWING NO.	REV
044038 - E - 216	-

SCALE 1:50 1:20	CHECKED .
FILE NO. WIMS 044038	CLIENT .
DATE Nov 2013	DRAWN J.K.W.

0 10 20 30 40 50 60 70 80 90 100

Z:\Projects L&R Architects\1038_Townhill Hospital\3_Drawings\OCCUPATIONAL THERAPHY\Drawings\00_Working Drawings\1038-E-216 Block S5.dwg

Dec 12, 2013 – 9:53am