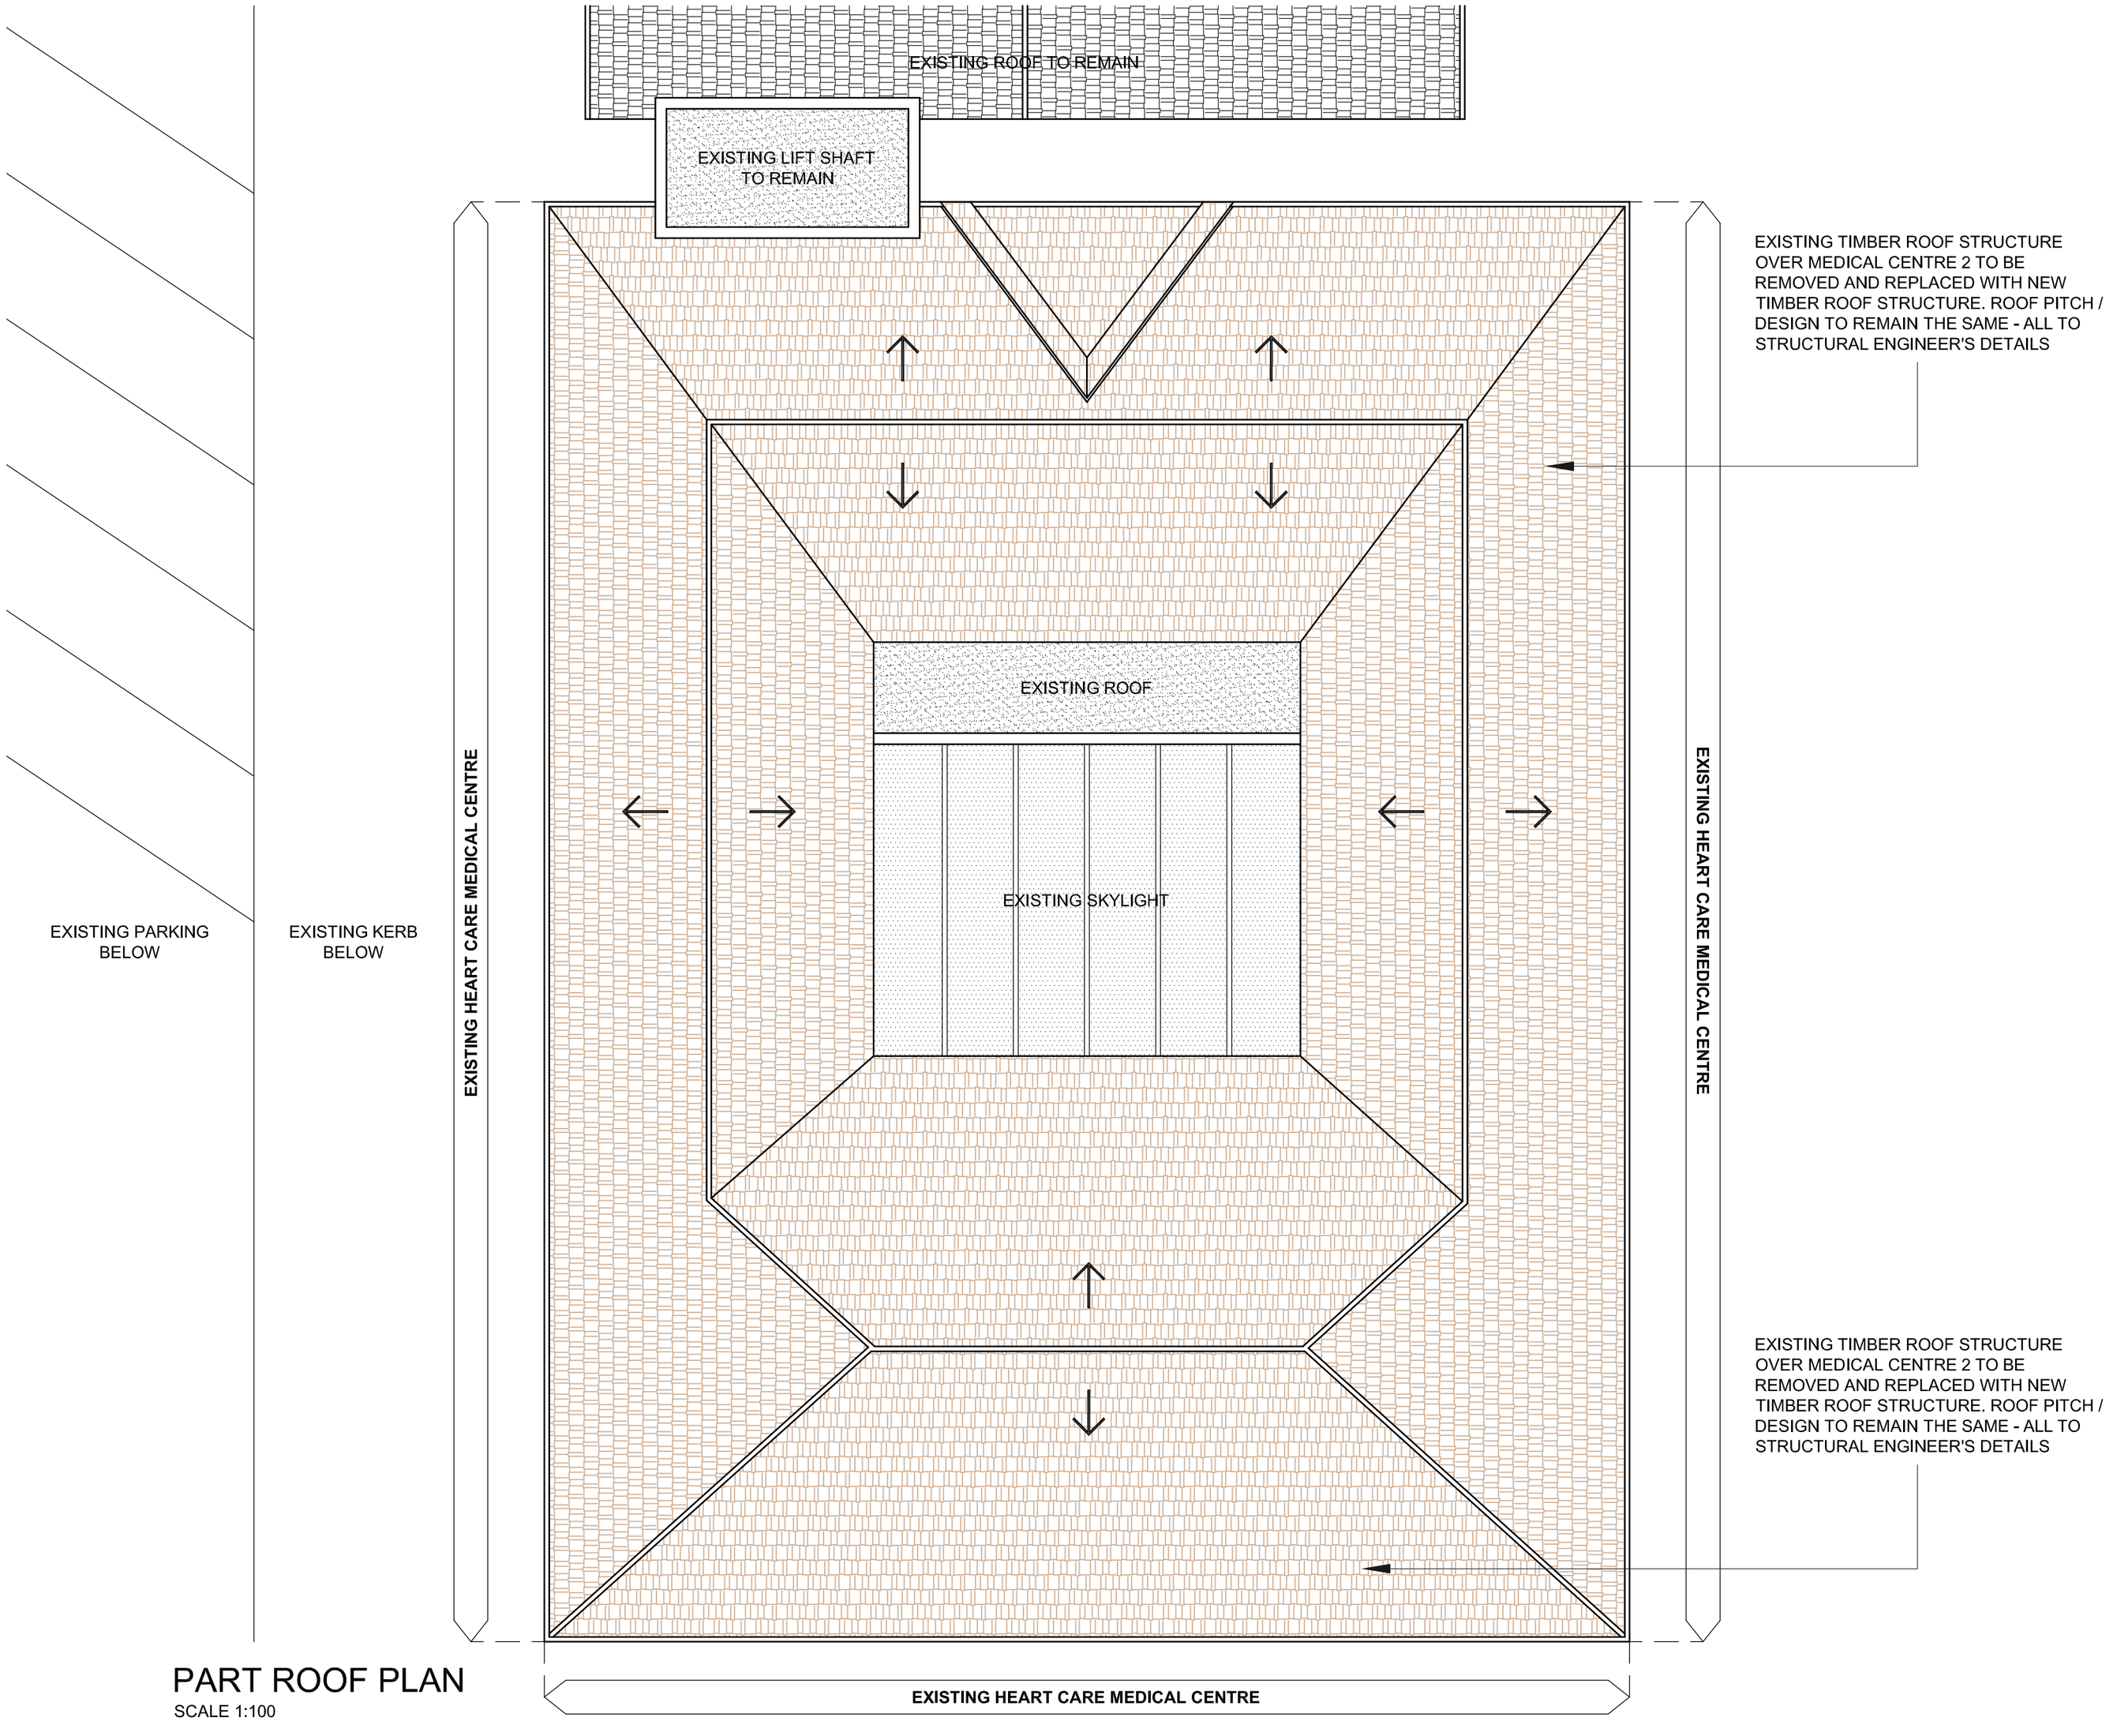

PART ROOF PLAN

SCALE 1:100

GENERAL NOTE
The Contractor is to verify all dimensions & levels on site before commencing work or producing shop drawings. Any discrepancies are to be reported to the Architect immediately.
COPYRIGHT NOTE
This drawing is subject to copyright and may not be reproduced, in whole or part, or in any manner whatsoever without written permission from the architect.

REVISION

SIGNATURE DATE

w w w . b v a . c o . z a

b v a a r c h i t e c t s (pty) ltd

BLOCK B
BELLVUE CAMPUS
5 BELLVUE ROAD
KLOOF
TEL:031 717 2670

P.O. BOX 1787
WESTVILLE
3630
FAX:031 764 6543
EMAIL : info@bva.co.za

Project Title:

PROPOSED ALTS TO MEDICAL CENTRE 2 FOR ST AUGUSTINES HOSP. AT 107 JB MARKS ROAD, LOT 5115, DURBAN, LOT 3, BLOCK F OF TOWNLANDS, No. 1737

date :	AUGUST 2013	scales :	1:100
drawn :	M.M		

Drawing Description:

SUBMISSION DRAWING
AMAFA APPLICATION
ROOF PLAN

Job No.	Drawing No.	Rev. No.
1165	SUB 102	*