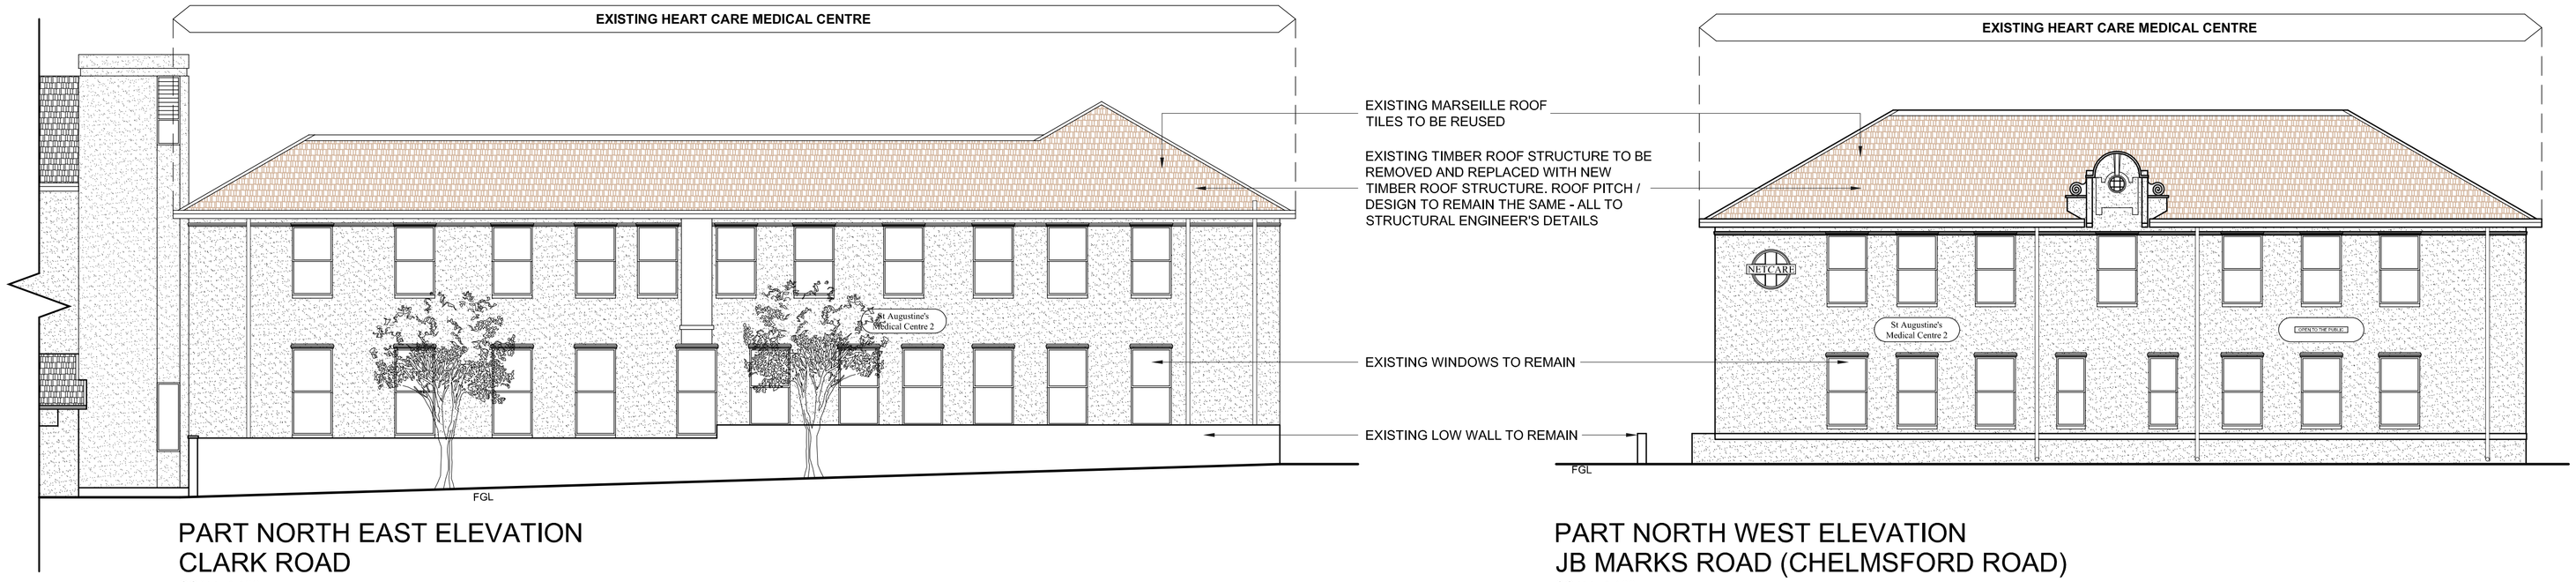

PART NORTH EAST ELEVATION
CLARK ROAD
SCALE 1:100

PART NORTH WEST ELEVATION
JB MARKS ROAD (CHELMSFORD ROAD)
SCALE 1:100

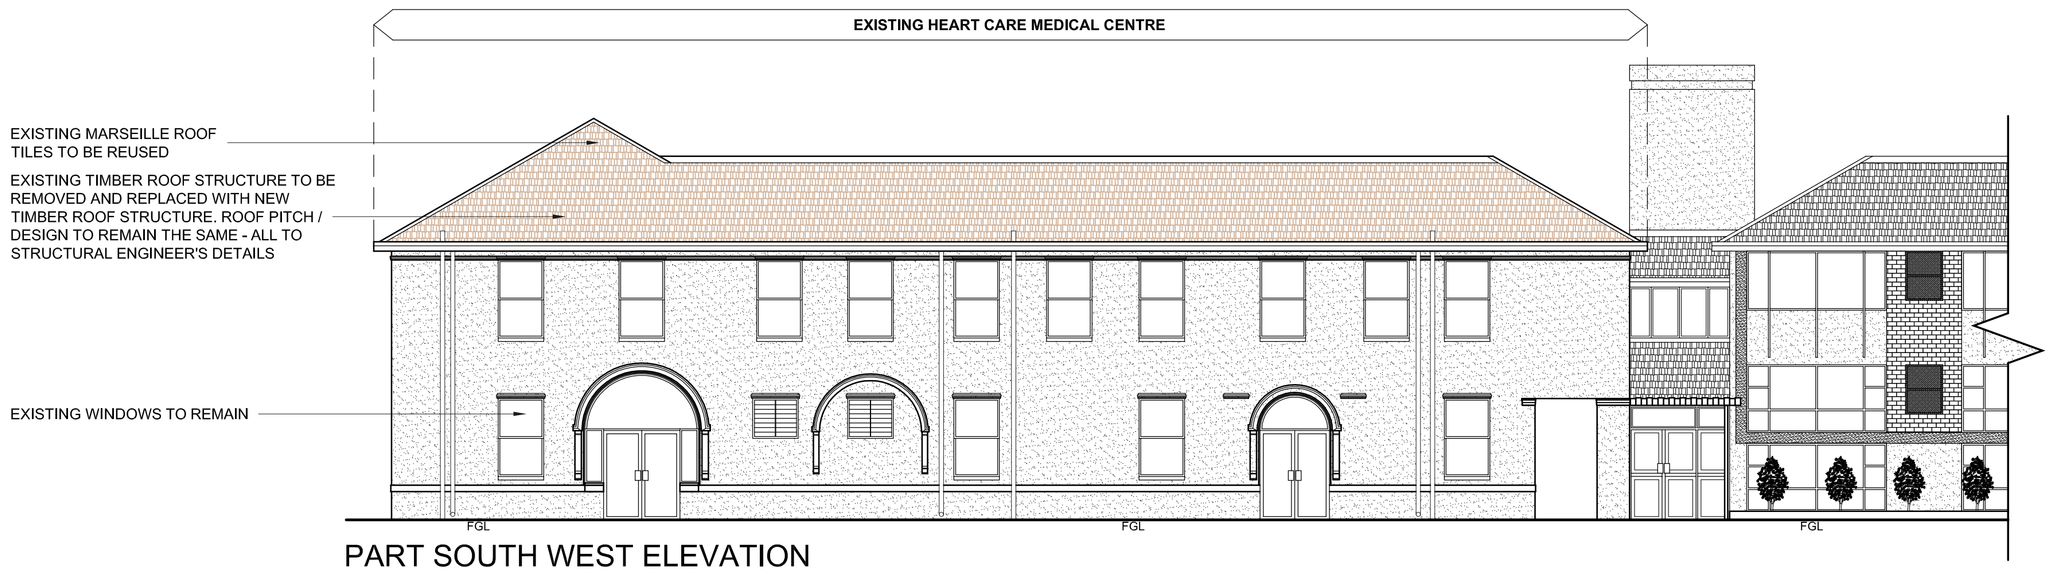

PART SOUTH WEST ELEVATION
SCALE 1:100

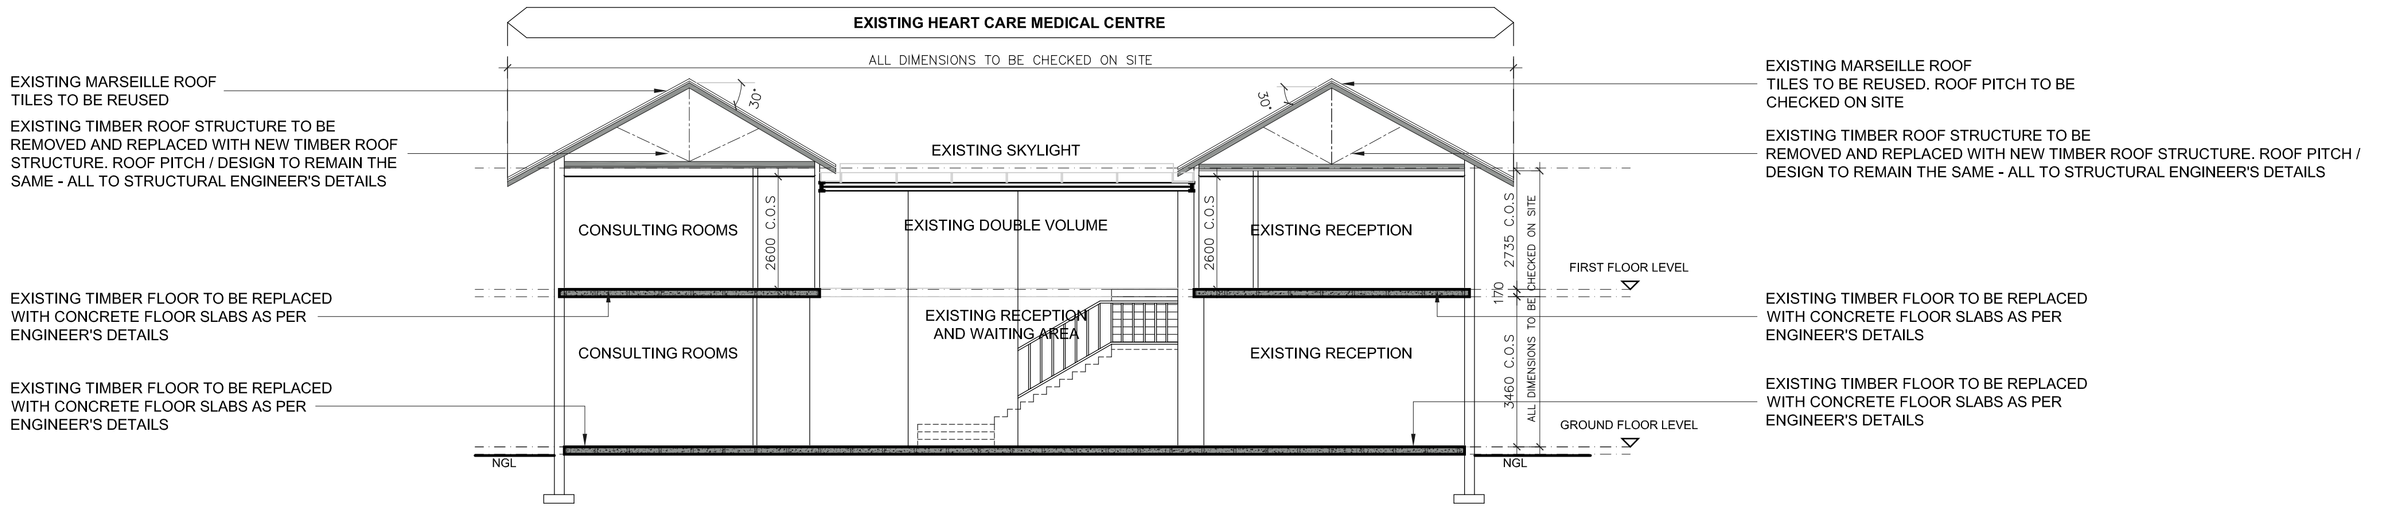

SECTION A - A
SCALE 1:100

GENERAL NOTE
The Contractor is to verify all dimensions & levels on site before commencing work or producing shop drawings. Any discrepancies are to be reported to the Architect immediately.
COPYRIGHT NOTE
This drawing is subject to copyright and may not be reproduced, in whole or part, or in any manner whatsoever without written permission from the architect.

REVISION

SIGNATURE DATE

w w w . b v a . c o . z a

b v a a r c h i t e c t s (pty) ltd

B L O C K B
B E L L E V U E C A M P U S
5 B E L L E V U E R O A D
K L O O F
T E L : 0 3 1 7 1 7 2 6 7 0

P. O. B O X 1 7 8 7
W E S T V I L L E
3 6 3 0
F A X : 0 3 1 7 6 4 6 5 4 3
E M A I L : info@bva.co.za

Project Title:

PROPOSED ALTS TO MEDICAL CENTRE 2 FOR ST AUGUSTINES HOSPITAL AT 107 JB MARKS RD, LOT 5115, DURBAN, LOT 3, BLOCK F OF TOWNLANDS, No. 1737

date :	AUGUST 2013	scales :	1:100
drawn :	M.M		

Drawing Description:

SUBMISSION DRAWING
AMAFA APPLICATION
SECTION AND ELEVATIONS

Job No.	Drawing No.	Rev. No.
1165	SUB 103	*