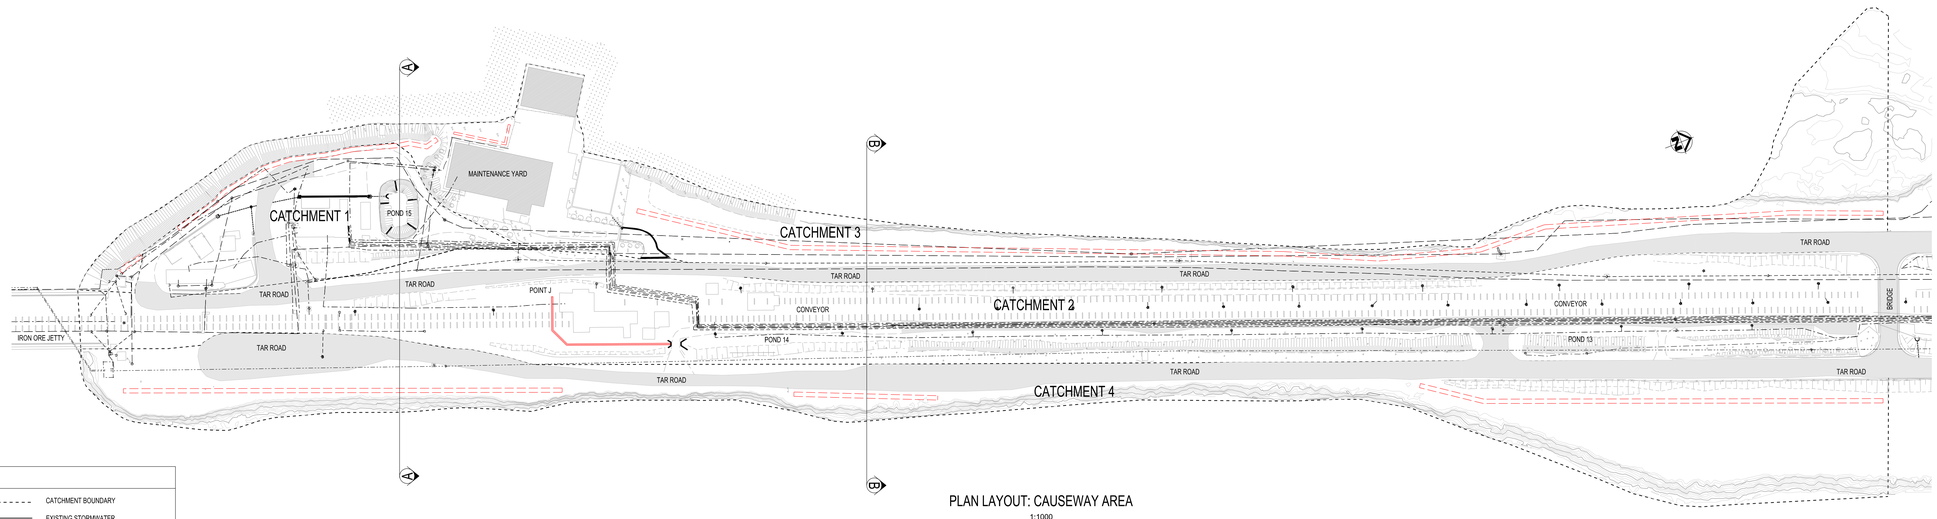

LEGEND

- CATCHMENT BOUNDARY
- EXISTING STORMWATER
- PROPOSED INFILTRATION CHANNEL
- PROPOSED CONCRETE SURFACE CHANNEL
- EXISTING OIL LINE
- EXISTING COMMUNICATIONS
- EXISTING WATER
- EXISTING ELECTRICAL LINE
- STORMWATER FLOW DIRECTION

PLAN LAYOUT: CAUSEWAY AREA

1:1000

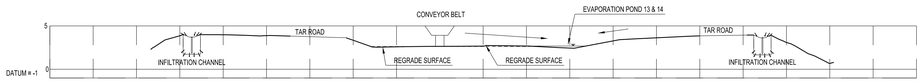

SECTION B-B
CAUSEWAY CROSS SECTIONS

SCALE 1:250

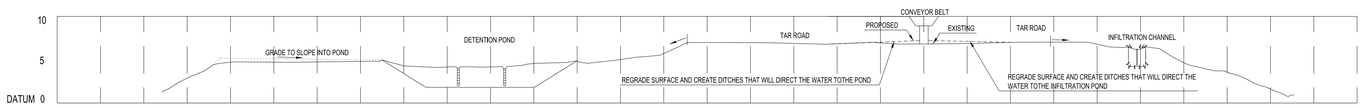

SECTION A-A
CAUSEWAY CROSS SECTIONS

SCALE 1:250

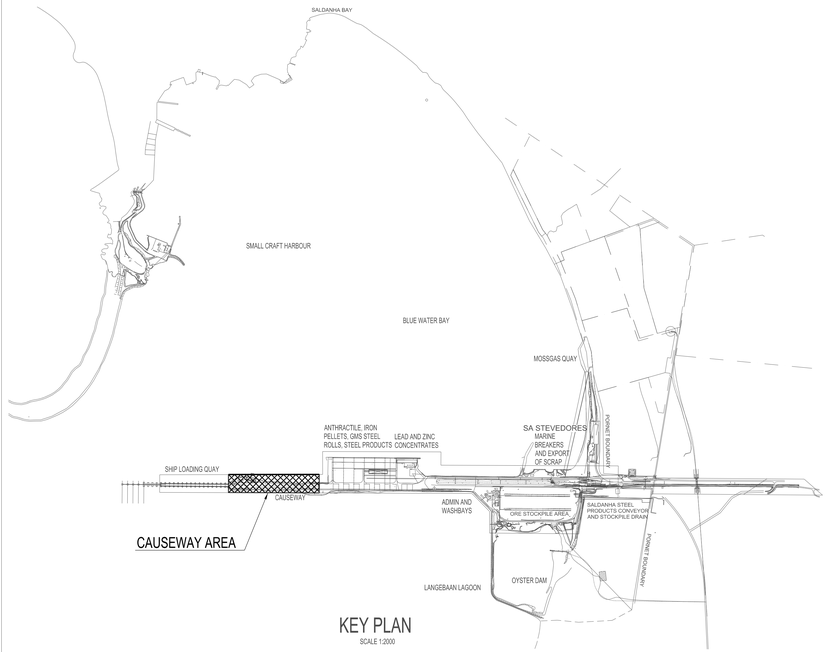

KEY PLAN

SCALE 1:2000

DRAWING NO.	REFERENCE
REFERENCE DRAWINGS	

NOTES

1. DO NOT SCALE DRAWING - ONLY DIMENSIONS SHOWN TO BE USED.

2. THE CONTRACTOR SHALL VERIFY ALL CONDITIONS, DIMENSIONS AND LEVELS ON THE SITE AND NOTIFY THE NEC SUPERVISOR OF ANY VARIATIONS BEFORE CONSTRUCTION.

REVISIONS

NO.	DESCRIPTION	BY	CHKD	APPD	DATE
0A	ISSUED FOR TENDER	DJ	CN	MM	13-12-2017

This Document including all design and information Therein is Confidential Intellectual Property of Transnet
Copyright and all other rights are reserved by Transnet. This Document may only be used for its intended purpose.

CONTRACTOR / CONSULTANT			
TITLE	NAME	SIGN	

OPERATING DIVISIONS			
TITLE	NAME	SIGN	DATE

TRANSNET CAPITAL PROJECTS			
TITLE	NAME	SIGN	DATE
DRAWN	DJ		13 12 17
CHECKED	CN		13 12 17
DESIGNED	DJ		13 12 17
CHECKED	CN		13 12 17
PR.ENG. / PR.TECH./PR. ARCH			
NAME	M.MALAPANE		DATE
SIGNATURE			13 12 17
REG. NUMBER	20150383		
SCALE	AS SHOWN		A0

Transnet Capital Projects
TRANSNET LTD. (TRADING AS TRANSNET CAPITAL PROJECTS) - REG. NO. 1990/000903/30
CARLTON CENTRE
150 COMMISSIONER STREET
JOHANNESBURG 2001
TEL: 011 308 3000
FAX: 011 308 2315

SALDANHA STORMWATER MANAGEMENT

CAUSEWAY AREA
GENERAL ARRANGEMENT

PROJECT NUMBER	OD	FBS	DIS	TYPE	DRAWING NO.	SHEET	REV	ID
1 2 2 6 5 5 1	2	0 0 1	C	L A	0 0 0 6	0 1	0 A	DJ