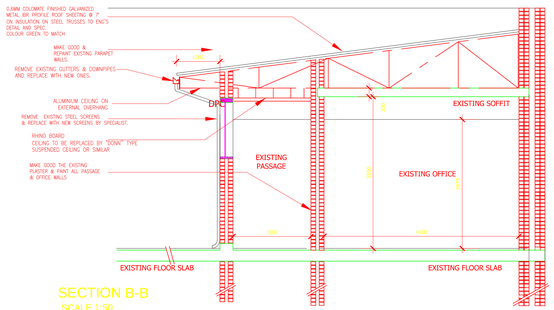

SECTION B-B
SCALE 1:50

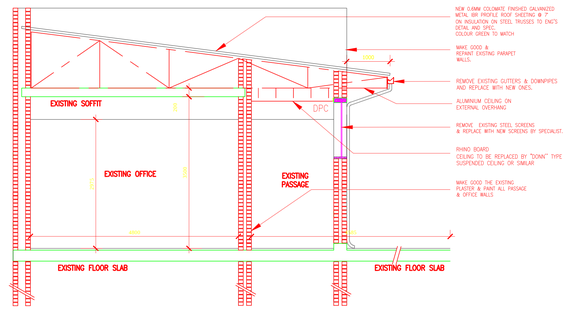

SECTION A-A
SCALE 1:50

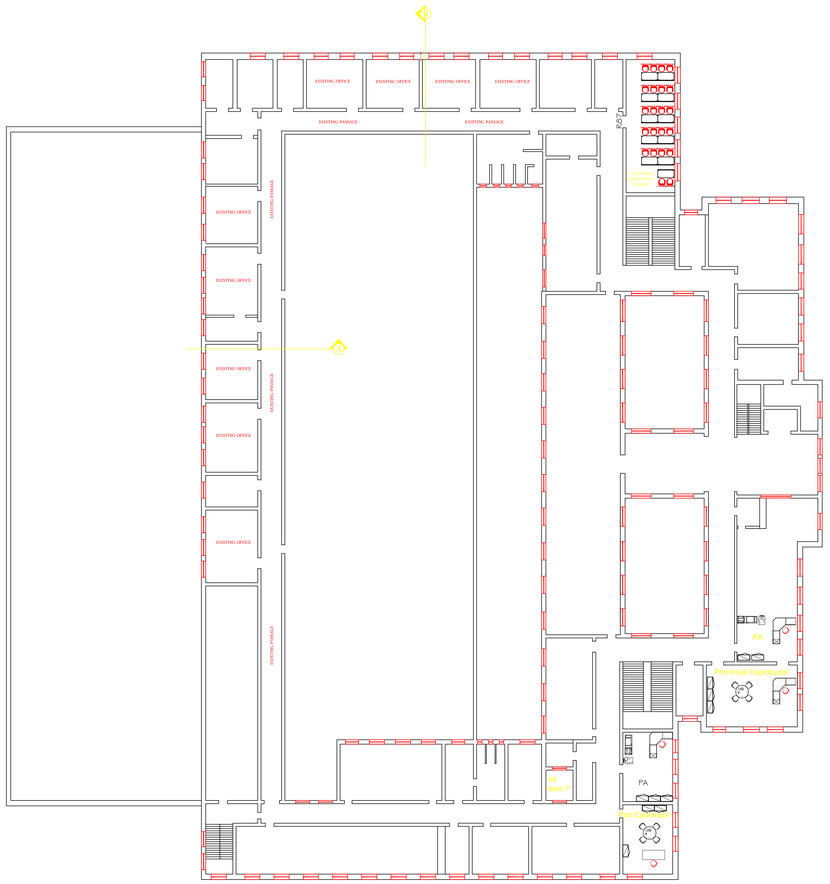

SECOND FLOOR PLAN
SCALE 1:100

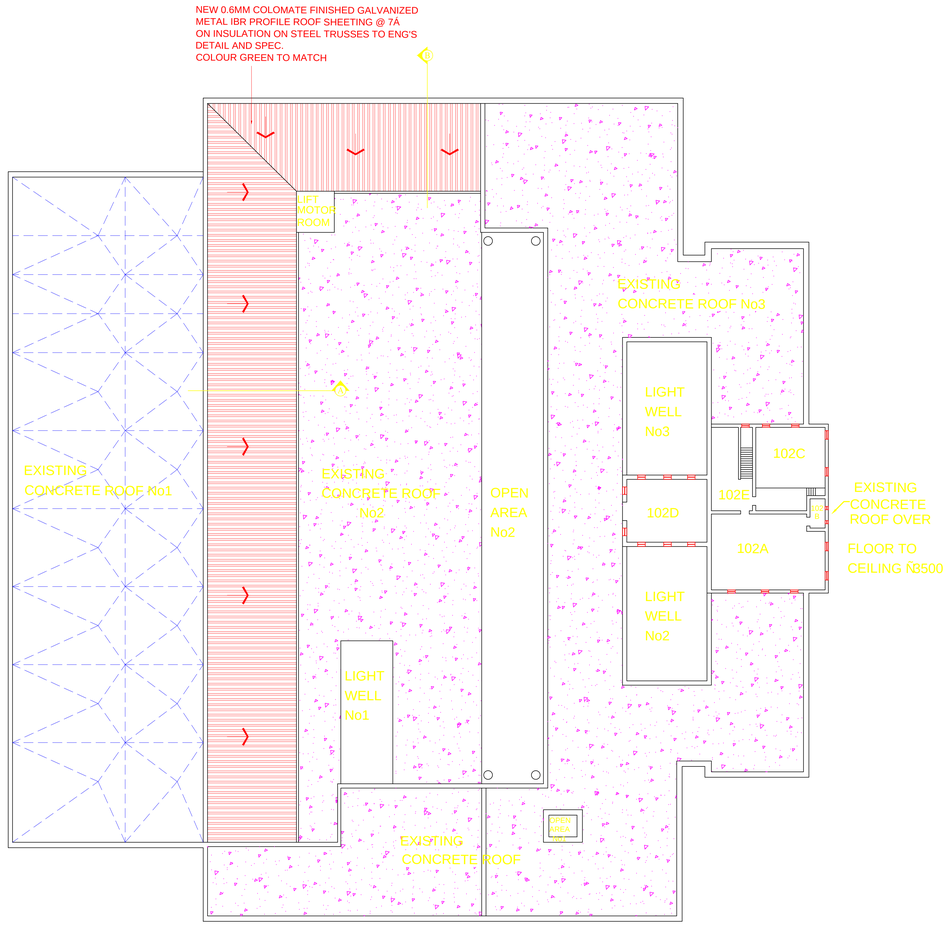

ROOF PLAN
SCALE 1:100

TENDER DRAWING

COPYRIGHT E-SQUARE

THIS DRAWING IS THE PROPERTY OF E-SQUARE AND SHALL NOT BE COPIED, PHOTOGRAPHED OR REPRODUCED IN ANY MANNER WHATSOEVER WITHOUT PRIOR WRITTEN PERMISSION OF E-SQUARE, NOR SHALL THE CONCEPTS CONTAINED WITHIN BE USED FOR ANY PURPOSES OTHER THAN THAT AUTHORISED UNDER CONTRACTUAL ARRANGEMENTS WITH E-SQUARE.

REVISIONS

REV. No.	DATE	DESCRIPTION	REV. BY.
0	15-07-13	ISSUED FOR MEASUREMENT	BM

APPROVED BY:

NAME .....

SIGNATURE .....DATE .....

CLIENT

SOUTH AFRICAN REVENUE SERVICES

CONSULTANT

E Square Engineering (Pty) Ltd
P.O.BOX 2682
NORTHRIDING
2162
Randburg – R.S.A
Tel + 27 (0)11 875 9907
Fax + 27 (0)11 875 9906
Email. info@esquareeng.com

DISCIPLINE
ARCHITECTURAL

JOB TITLE
PROPOSED ROOF REPLACEMENT FOR THE CUSTOMS HOUSE DURBAN

DRAWING TITLE
ROOF LAYOUT & DETAILS

ADDRESS/ SITE
SARS- CUSTOMS HOUSE, DURBAN

DRAWN BY.	DESIGNED BY.	CHECKED BY.	APPROVED BY.
BM	MC	MC	HHMS

DRG SCALE	DATE	PAPER SIZE
AS SHOWN	2013-07-15	A0

REVISION No. 1

Client Project No. 131163

Drawing No. 131163/1-001