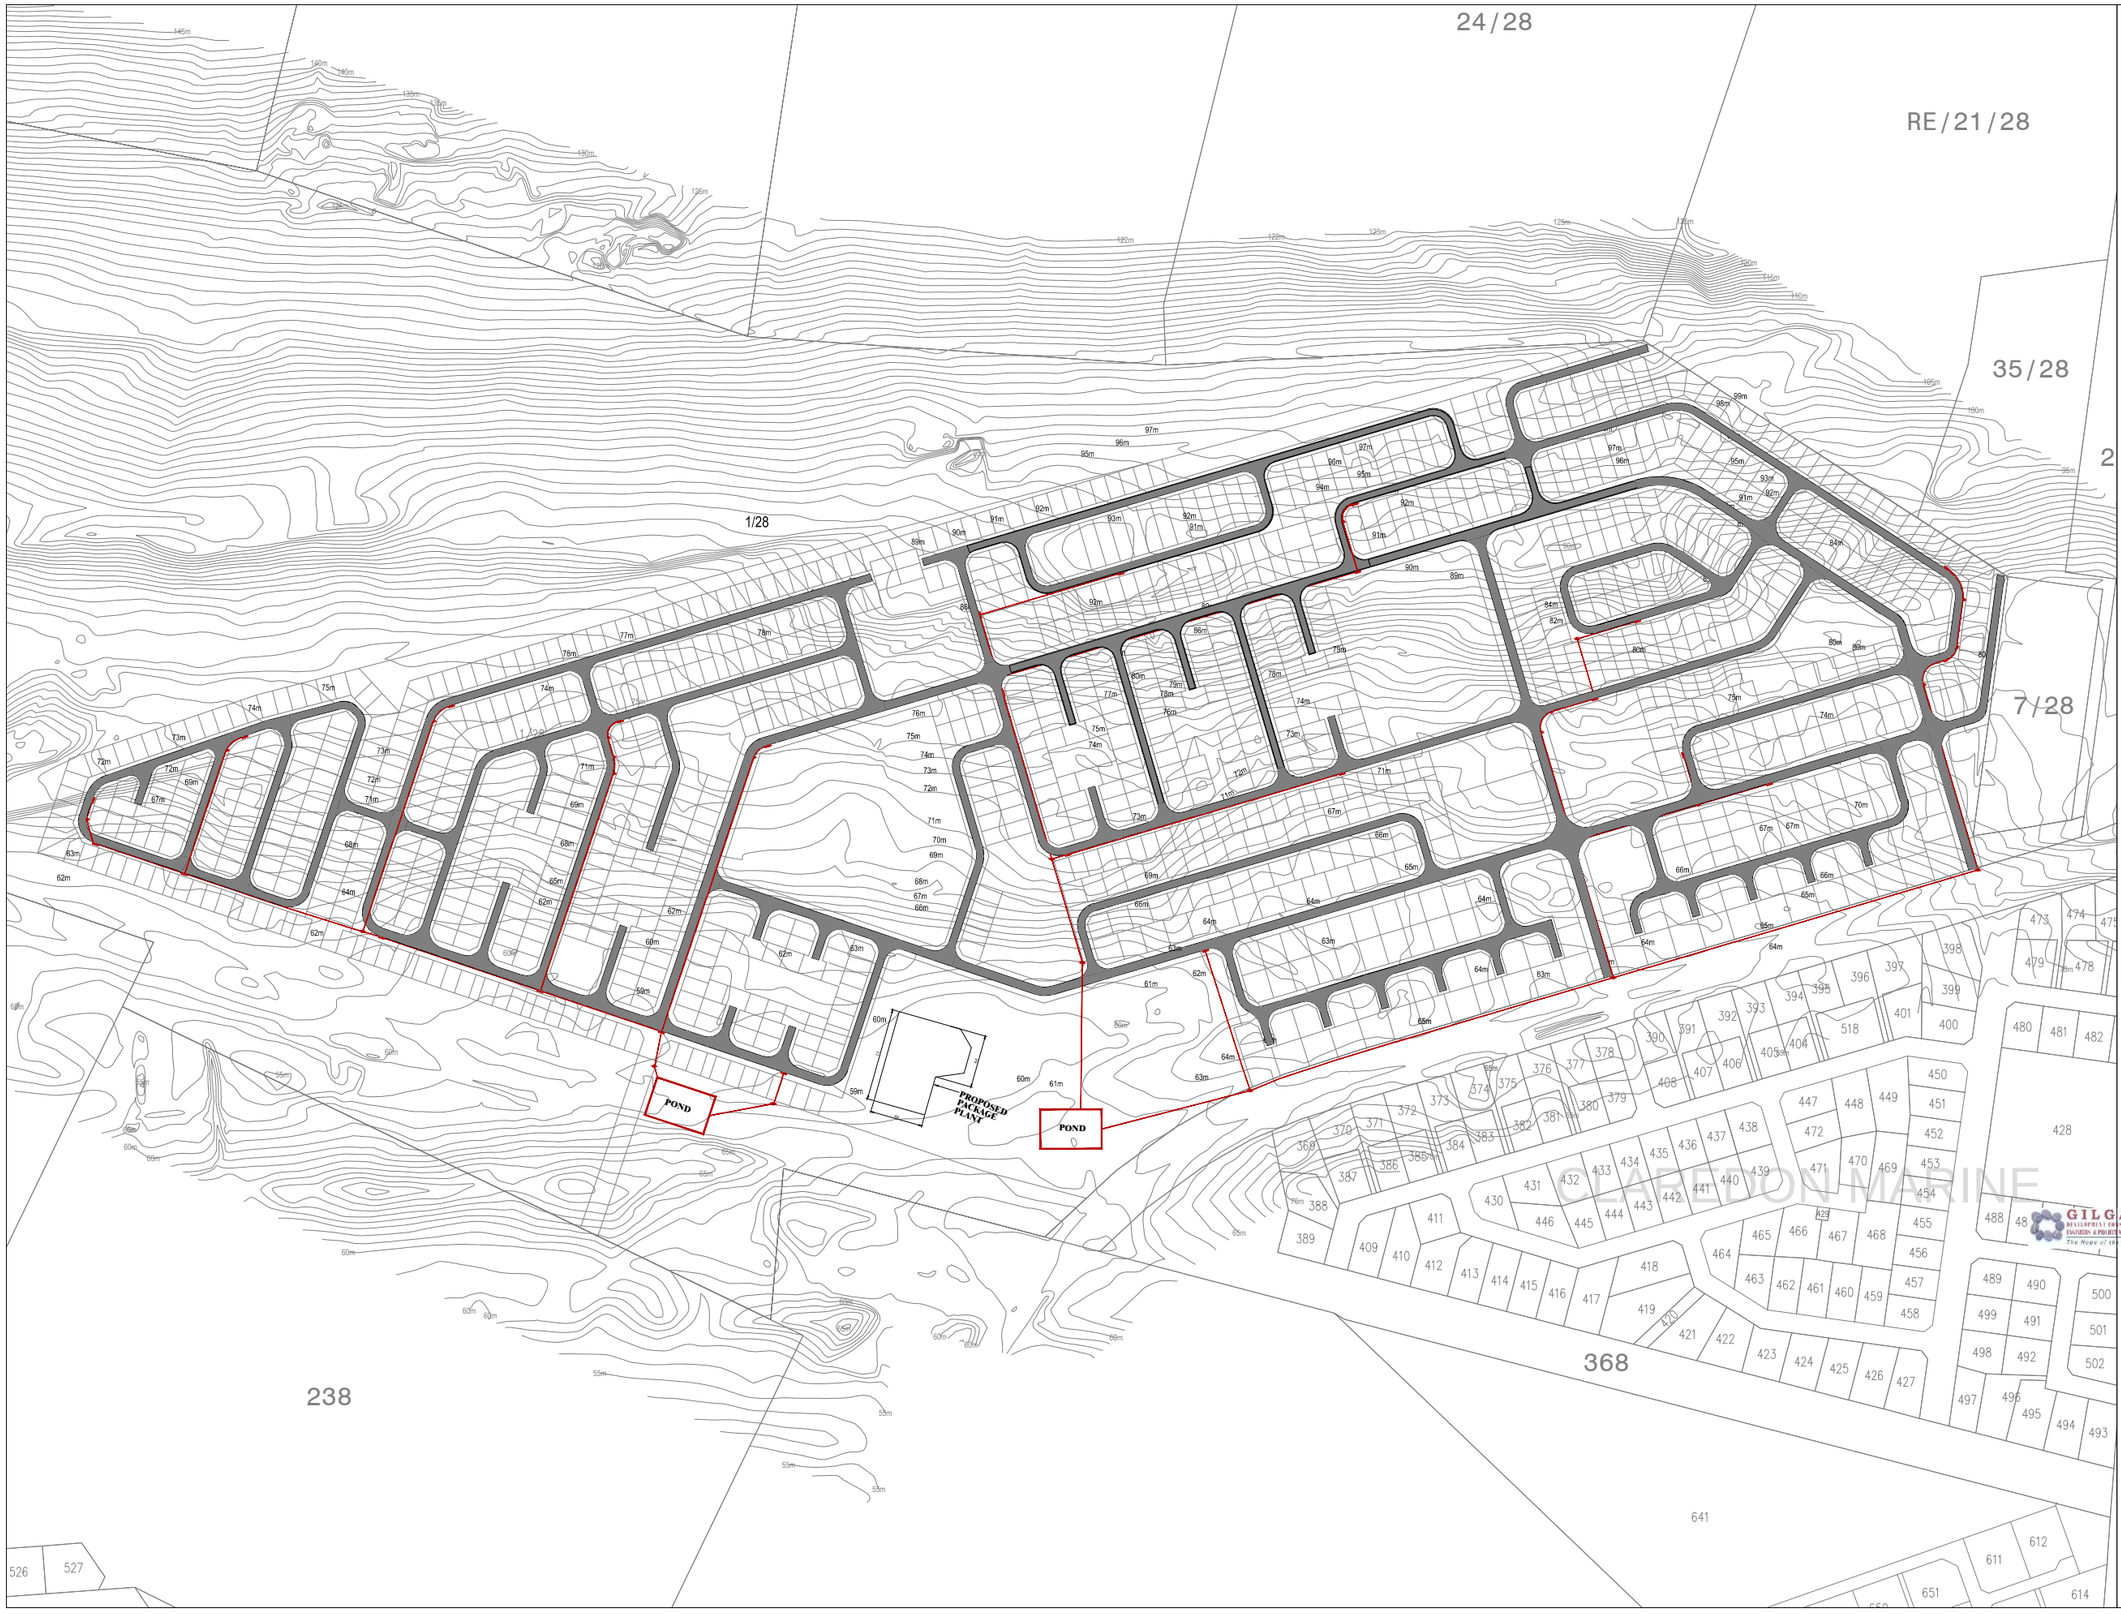

GENERAL NOTES

1. Contractor to keep a full set of drawings on site.
2. Contractor is responsible for correct setting out of buildings on site with particular reference to boundaries and building lines.
3. Contractor to verify all levels and dimensions on site.
4. Do not scale, use figured dimensions only.
5. This drawing is to be read in conjunction with any relevant architectural, civil, structural or other drawings.
6. Any errors or discrepancies are to be reported immediately for correction before work is undertaken.
7. Contractor is to identify and expose, where relevant, all underground services on site.
8. Construction is to be in accordance with the contractors specification, this drawing or relevant SANS 1200 spec.
9. Should the Engineer be required on site, 24 hours notice is required.

LEGEND:

- 450mmØ SOD CONCRETE S/W PIPE
- CACTH PIT
- PROPOSED ROADS

DRAWING SIZE A3

PRELIMINARY DRAWING

REVISIONS

Date	Details	Chd
-	-	

CLAREDON MARINE

GILGAL DEVELOPMENT CONSULTING ENGINEERS & PROJECT MANAGERS The Name of the game

nelson mandela bay MUNICIPALITY PORT ELIZABETH | UITENHAGE | DESPATCH

Principal Agent

Consultant

GILGAL DEVELOPMENT CONSULTING ENGINEERS & PROJECT MANAGERS The Name of the game
13 SUFFOLK STREET, PO BOX 13, PORT ELIZABETH, 6001
PO BOX 25, GREENACRES, 6057
Tel (041) 582 2109/1739,
Fax (041) 582 2584

Project

SEAVIEW CIVIL ENGINEERING SERVICES

Description

OPTION 2
ROADS AND STORMWATER

Consultant Signature		Fr. No 201070260
Drawn by S.SALENI	Designed by Z.NYILA	Approved by M.JNYILA
Scale AS SHOWN		Date 03/11/2016
Project No J201508	Discipline RS	Stage P	Dwg. No 01D	Rev 00