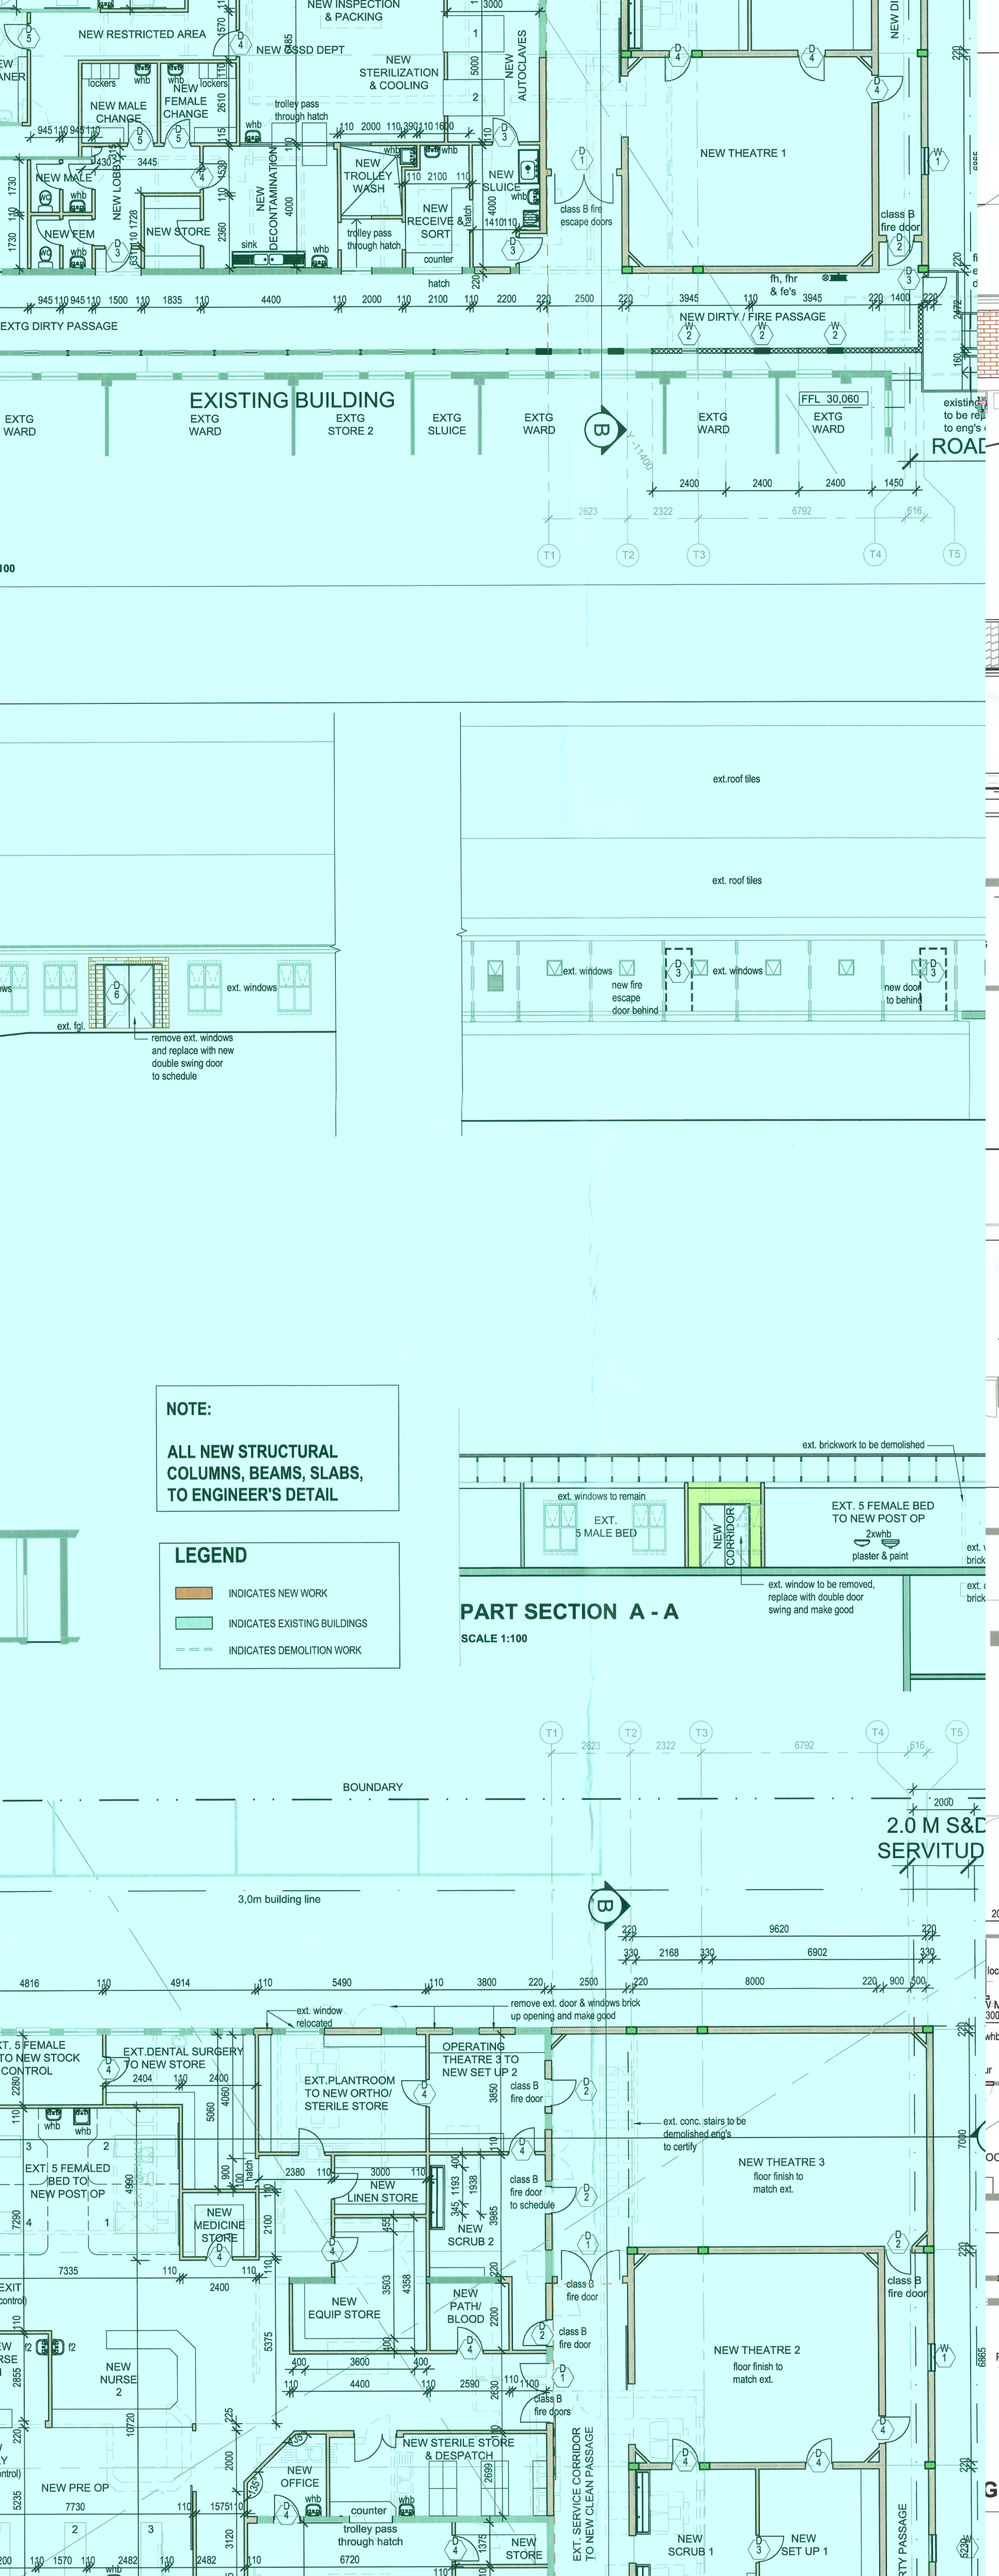

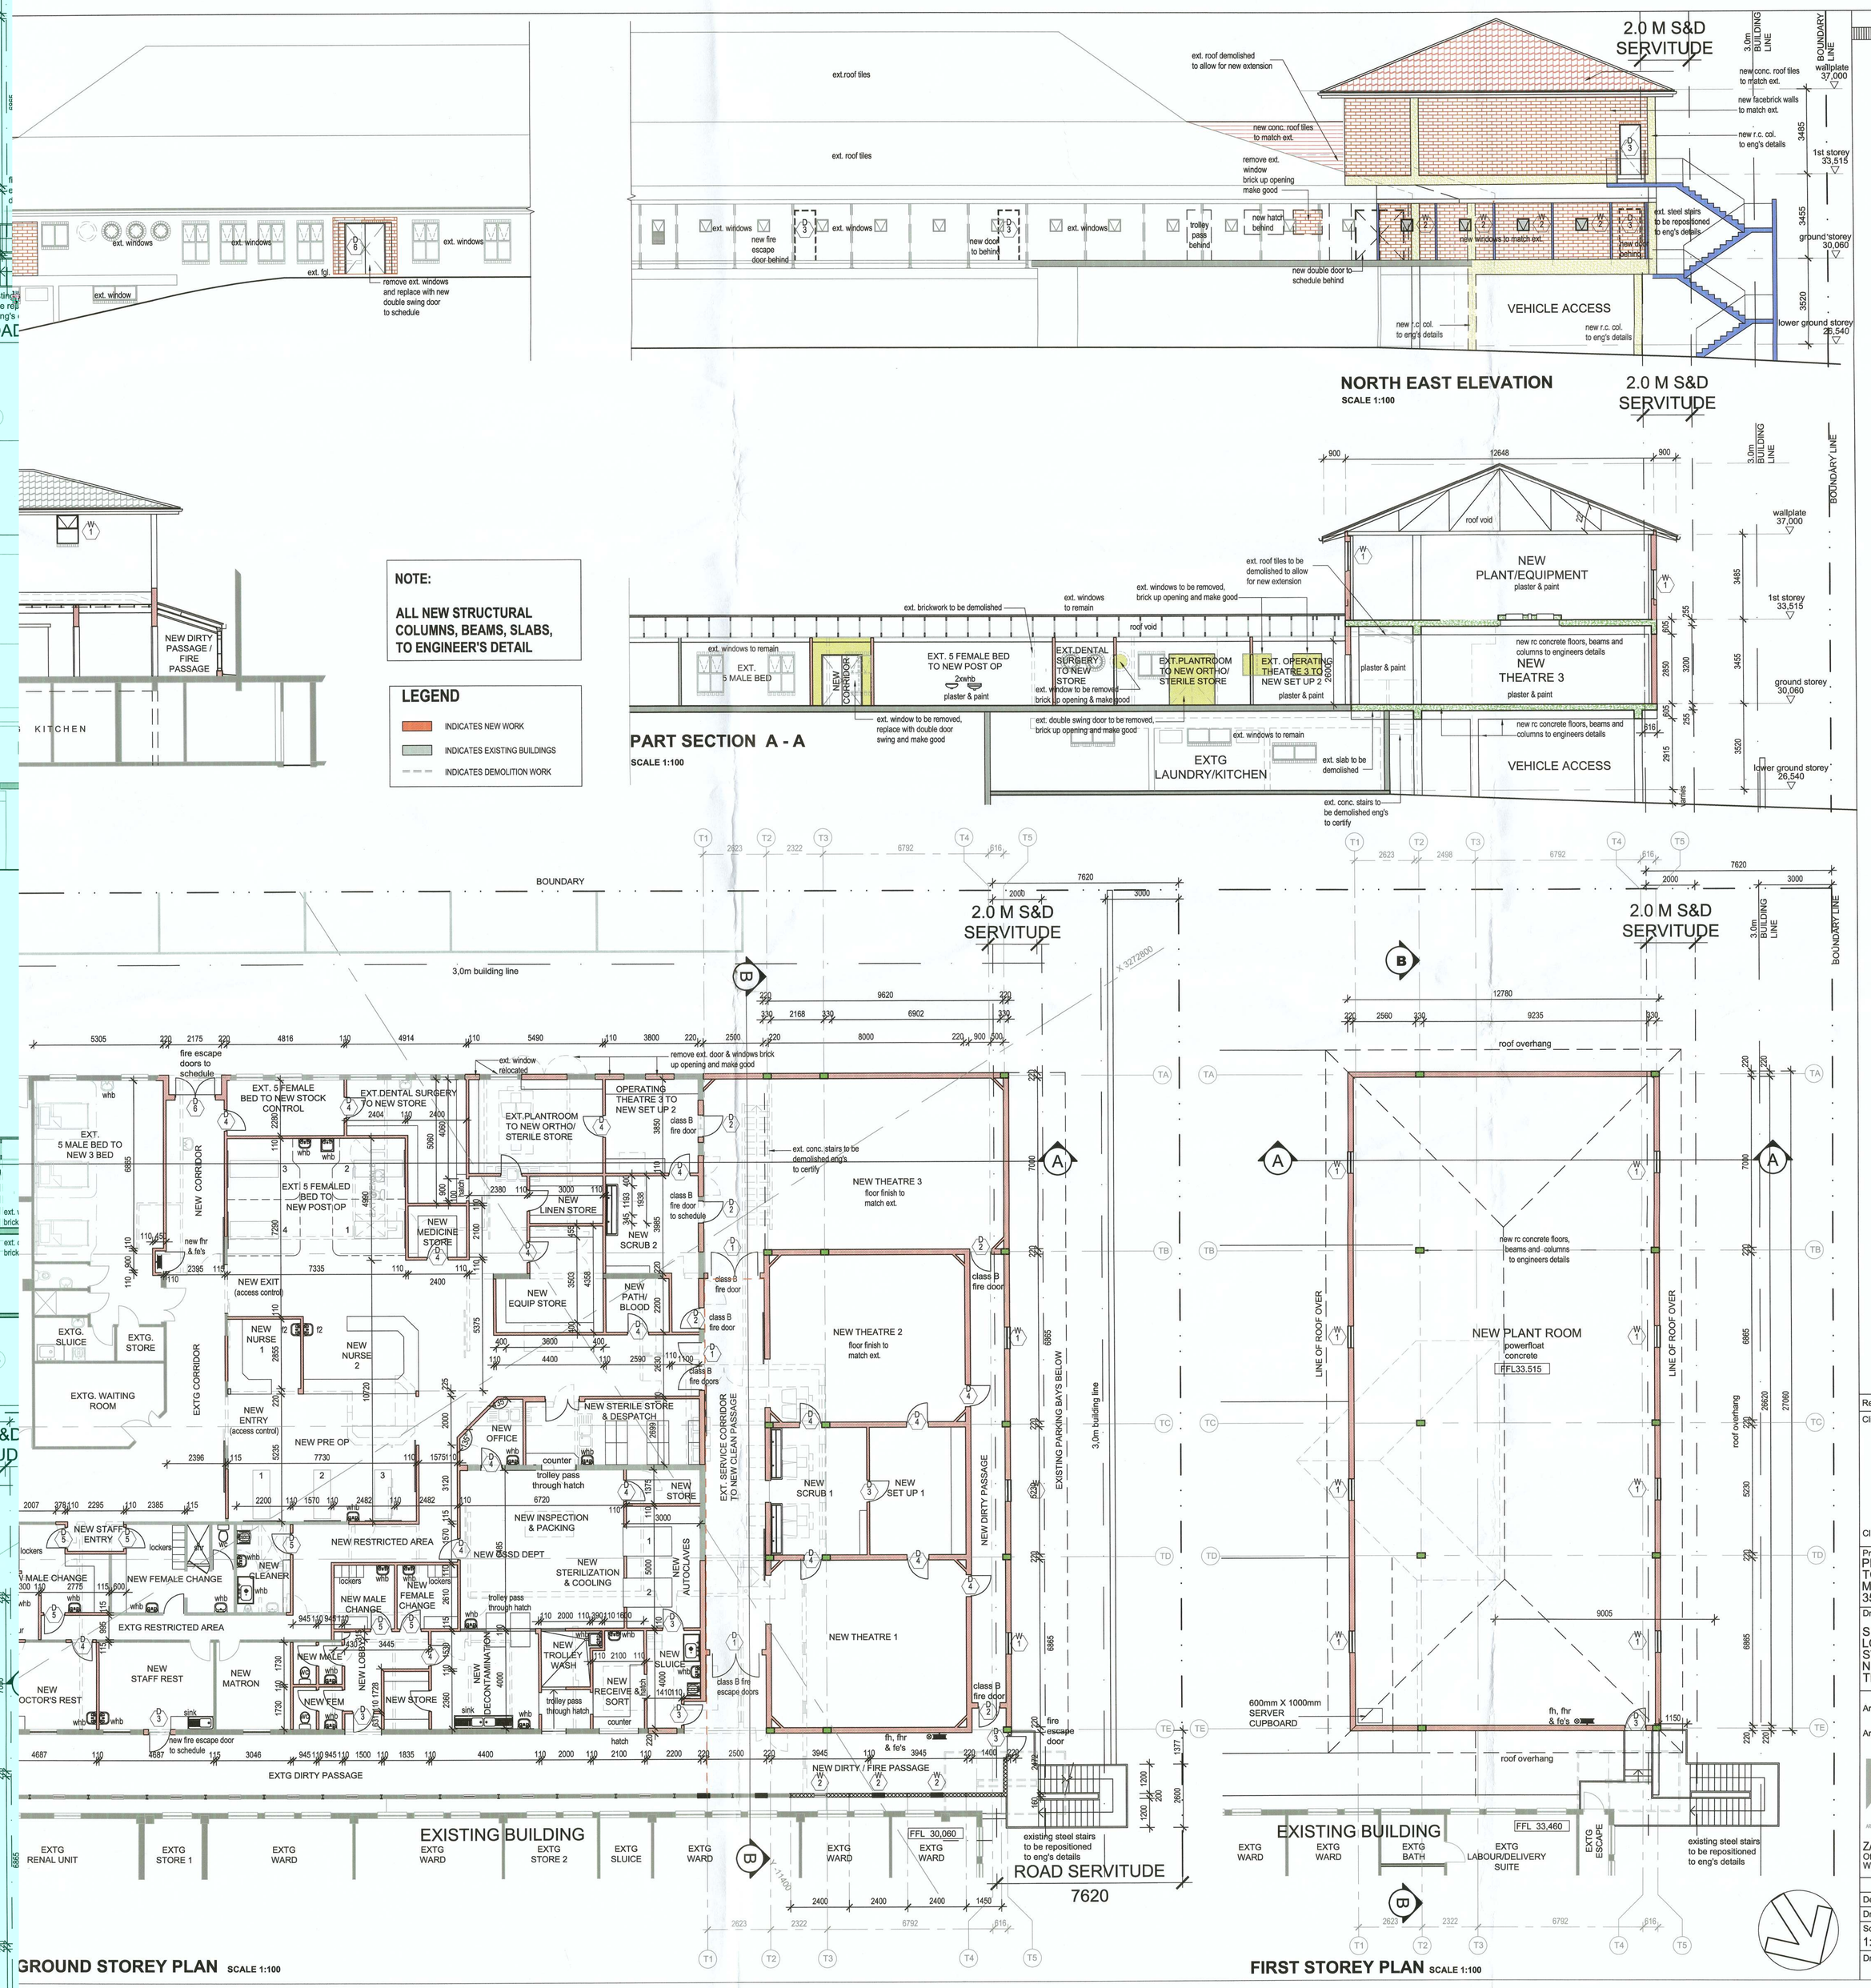

© Copyright - ZAI Consultants cc

SHEET 8/22 COPY
ETHEKWINI MUNICIPALITY (NORTH)
NR 18050076
APPLICATION NO.

BUILDING APPLICATION
APPROVED in terms Section 7 of the National Building Regulations and Building Standards Act No. 103/1977
2018-09-27
DATE Local Authority
This plan is approved on the basis of the information shown hereon.
Attention is drawn to the attached documentation & that this approval shall lapse ONE year after the above approval date unless the erection of the building in terms of NBR Act 103/1977 is commenced.

Rev	Description	By	Date

Client
MEDICLINIC
EXPERTISE YOU CAN TRUST.

Client signature: [signature]

Project
PROPOSED ALTERATIONS & ADDITIONS TO EXISTING HOSPITAL AT MEDICLINIC VICTORIA HOSPITAL, 35 HIGH STREET, ERF 13872 TONGAAT.

Drawing
SUBMISSION DRAWING
LOWER GRND, UPPER GRND, FIRST STOREY PLANS, SECTIONS A - A, B - B, NORTH & SOUTH ELEVATIONS
THEATRE BLOCK

Architect reg no: 7731
Architect signature: [signature]

ZAI CONSULTANTS PTY (LTD)
Office No.3, 1st Floor, 21 The Boulevard, Westway Office Park, Westville, 3635 Tel : 031-3031901

	Initial	Date	Copyright reserved	Date
Designed	AB/TK		App.	
Drawn	TK/DJ	05/01/17	Pl.	
Scale 1:100			Client	
Drawing no.	14021/1007/S		Rev.	.