PROPOSED CONNERSION

AMD SEWERAGE LAYOUT FOR MR BURCHELL AT 14 LOBELIA RD

ON SUB K OF 13 OF B OF BLOCK 48 WENTWORTH Nº 860.

DRAWN BY [illegible]

DATE 23 7 1970

Nº 70/155

RON BOTHA

73 KENMARE RD

PO BOX 40

BELLAIR

PHONE 819978

SHEET 1/ COPY 3

CITY OF DURBAN

PLAN NO. 144/8/70

APPROVED 28 SEP 1970

C. G. HANDS DATE

CITY ENGINEER

TOWN PLANNING SE

APPROVED

21 AUG 1970

DATE

SIGNATURE

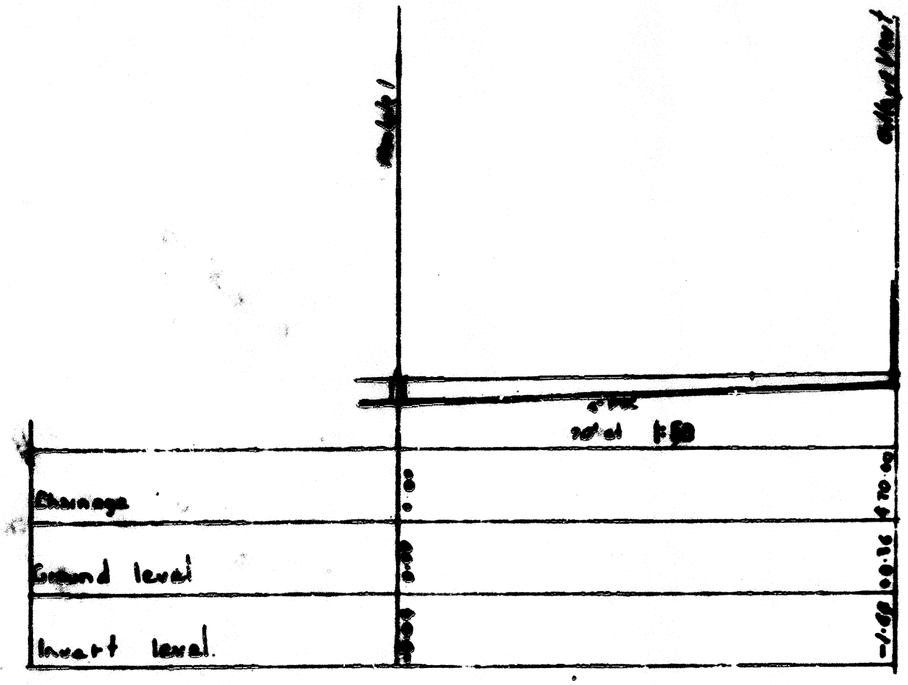

Sewerage Section

Scale 16' : 1"

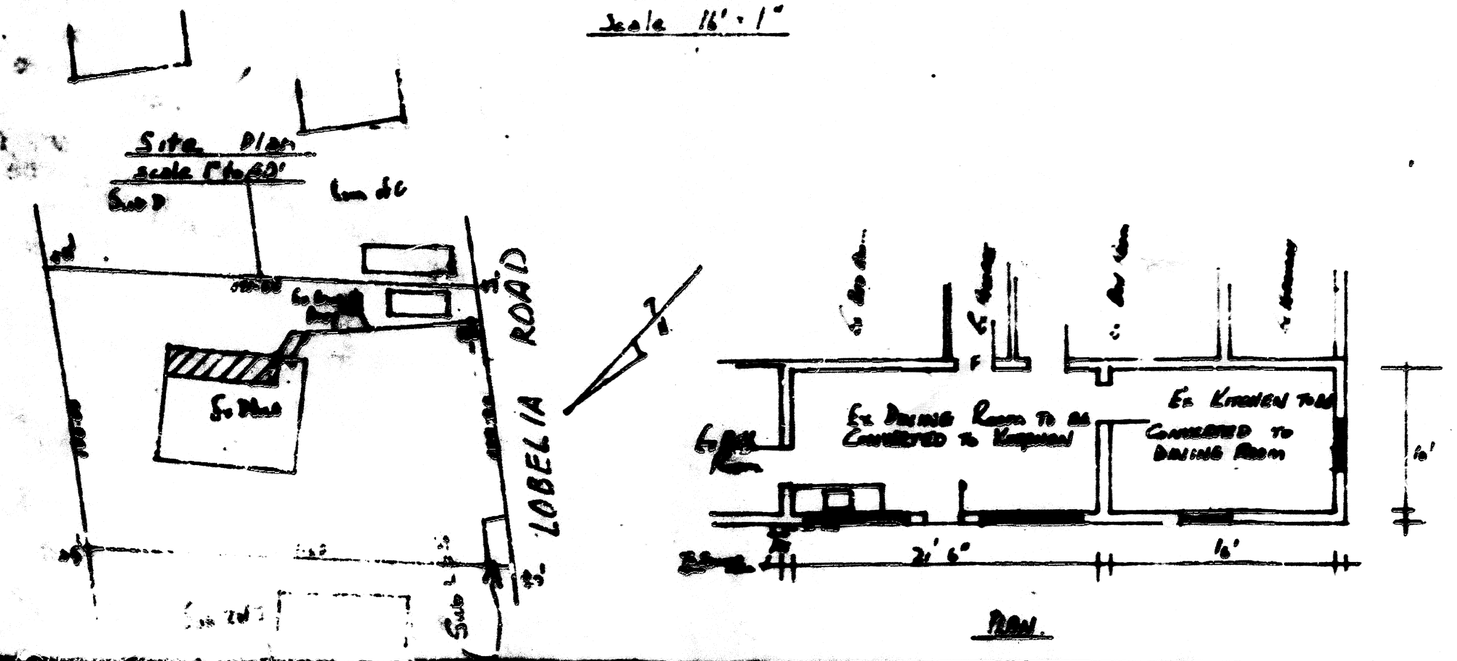

Plan

14 Lobelia Rd

Drainage Layout