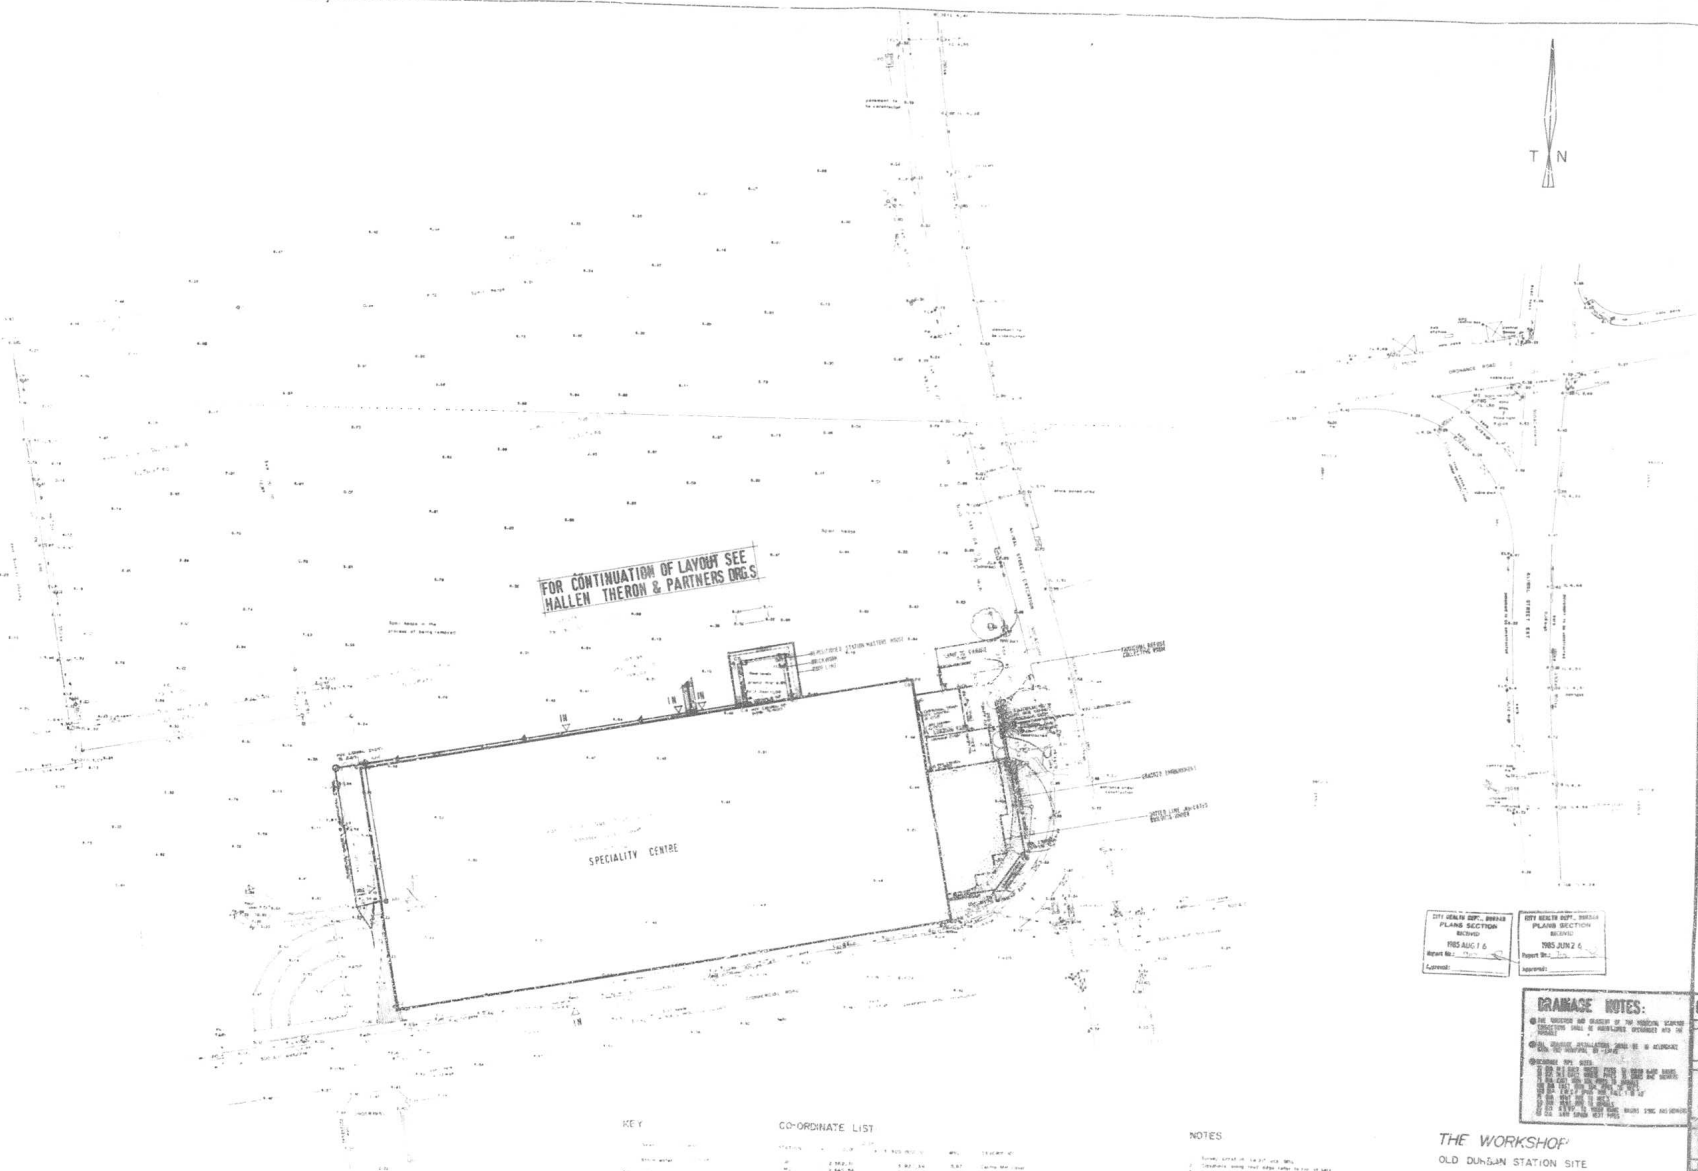

KEY

CO-ORDINATE LIST

NOTES

THE WORKSHOP
OLD DURBAN STATION SITE

Scale 1:500

Surveyed by: Jeffryes & Humphreys Durban

Date: May, 1985

CITY HEALTH DEPT., DURBAN PLANS SECTION RECEIVED 1985 AUG 16 Depart No.: Approval:

CITY HEALTH DEPT., DURBAN PLANS SECTION RECEIVED 1985 JUN 26 Depart No.: Approval:

DRAINAGE NOTES:

USE FOR DRAINAGE ONLY

THE WORKSHOP

PROPOSED SPECIALITY SHOPPING CENTRE on Lease 3 on Sub 7 of A of Erfdance Land No 1685 for MRI Joint Venture

SITE PLAN DRAINAGE

BENTEL, ABRAMSON & PARTNERS, INC.

HALLEN, THERON & PARTNERS, INC.

1686 | 384

CITY OF DURBAN
PLAN NO. 0676/06/85/3
APPROVED
1985-12-23
D.C. MACKAY
City Engineer