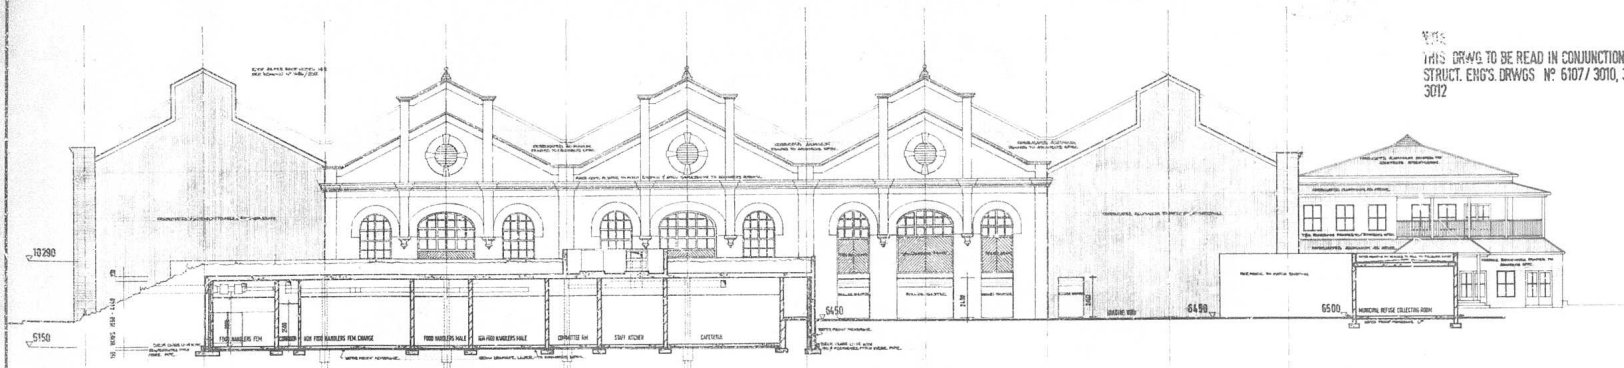

SECTION F-F

F EF E DE D CD C BC B AB A

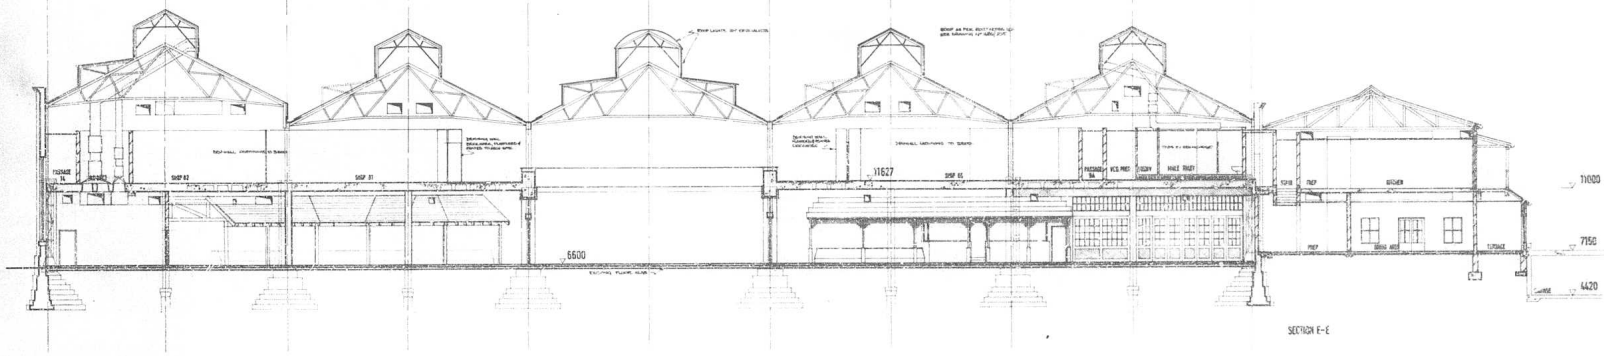

SECTION E-E

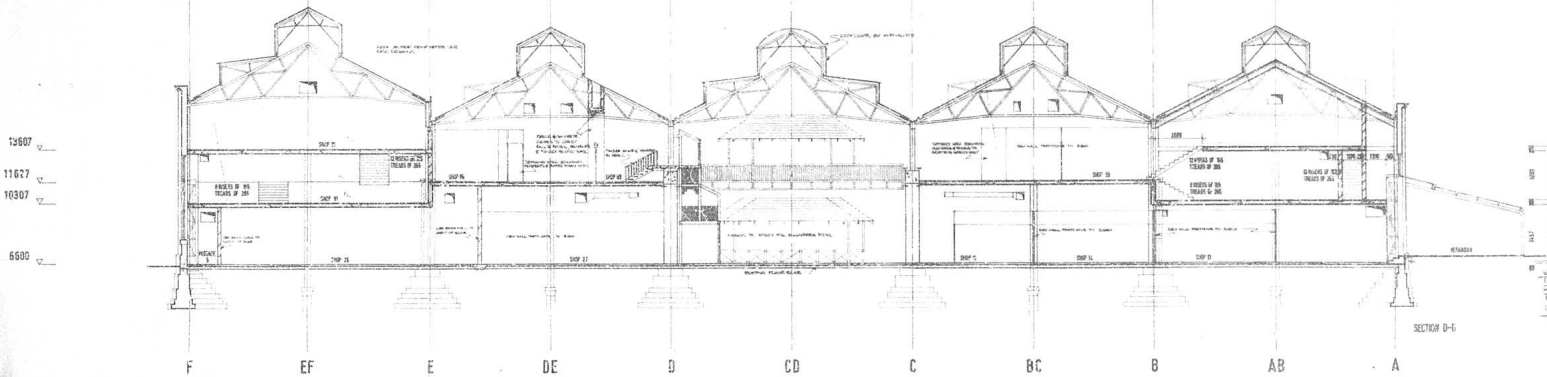

SECTION D-D

F EF E DE D CD C BC B AB A

NOTE

THIS DRWG TO BE READ IN CONJUNCTION WITH STRUCT. ENG'S. DRWGS Nº 6107/ 3010, 3011 3012

GENERAL NOTES

Quality of all materials and workmanship to comply with the relevant S.A.B.S. and B.S.'s specification and shall conform to the minimum requirements laid down in the Model Standard Properties in respect of Quantities or, in the absence of a Bill of Quantities, available for perusal at the offices of the Architects.

Contractor is responsible for correct setting out of the buildings, all external and all internal walls with particular reference to boundaries building lines, etc.

Contractors to verify all levels, heights and dimensions on Site and to check same against the drawings before putting any work in hand.

All Contractors to check the details shown on this drawing for compliance with standards of good building practice with particular reference to special requirements necessitated by local service or site conditions and to report any comment to the Architects.

Contractors are to ensure that all details shown on this drawing are in compliance with Local Authority Bye- law and regulations.

Contractors are to locate and identify existing services on Site and to protect these from damage throughout the duration of the works.

Any errors, discrepancies or omissions to be reported to the Architect immediately.

Contractor is to build in Approved D.P.C.'s whether or not these are shown on drawings. D.P.C. to be provided to all door openings, parapet and sill to all windows, doors, grilles or other openings in external walls. Cavity walls to have stepped D.P.C.'s.

Any queries arising from all the above must be reported to the Architects for clarification before any work is put in hand.

This drawing is not to be scaled. Figured dimensions to be used at all times.

20 B.'s to each W.C. - mal and shower.

2 A.B.'s over each fanless door or window.

DRAINAGE NOTES

All plumbing and drainage work and installation of sanitary fittings to comply with the relevant Local Authority Bye laws, regulations and requirements.

Provide I.E.'s at bends and junctions with suitable markers at ground level.

Minimum fall to all drain pipes to be 1:40.

Provide approved reverse traps to all waste fittings.

Provide A.V. to front of all soil stacks.

I.E.'s to waste pipes to be fully accessible at all times.

All soil pipes passing under buildings or footings to be encased in concrete of minimum 150mm thickness all round soil.

REVISIONS

REV	NAME	DATE	DESCRIPTION
A	BCK	10.12.76	CHEVRONS E-E & FF ADDED.
B	BCK	23.1.76	WINDOW & PANELING TO SECTION F-F PROVIDED.
C	BCK	7.4.76	GENERAL UPDATE.

PLAN SUBSTITUTED 7/4/76
SHEET SUBSTITUTED
SHEET ADDED
ISSUED 31/1/69 COPY 3

CITY OF DURBAN
PLANS PASSED 26/10/76
APPROVED D.C. MACLEOD
CITY ENGINEER
DATE

JOHN PLANGING BRANCH
APPROVED
N.T.S. 09 SEP 1977
SIGNATURE

PROJECT TITLE
THE WORKSHOP
PROJECT DESCRIPTION
DRAWING DESCRIPTION
SECTIONS

SCALE	1:100
DATE	29/9/1975
ISSUED	29/9/1975
DRAWN	DHL

SCALE
SIZE: A1
DRAWING NUMBER
REVISION

PROJECT NO. 1686 | DRAWING NO. 230 | REVISION C