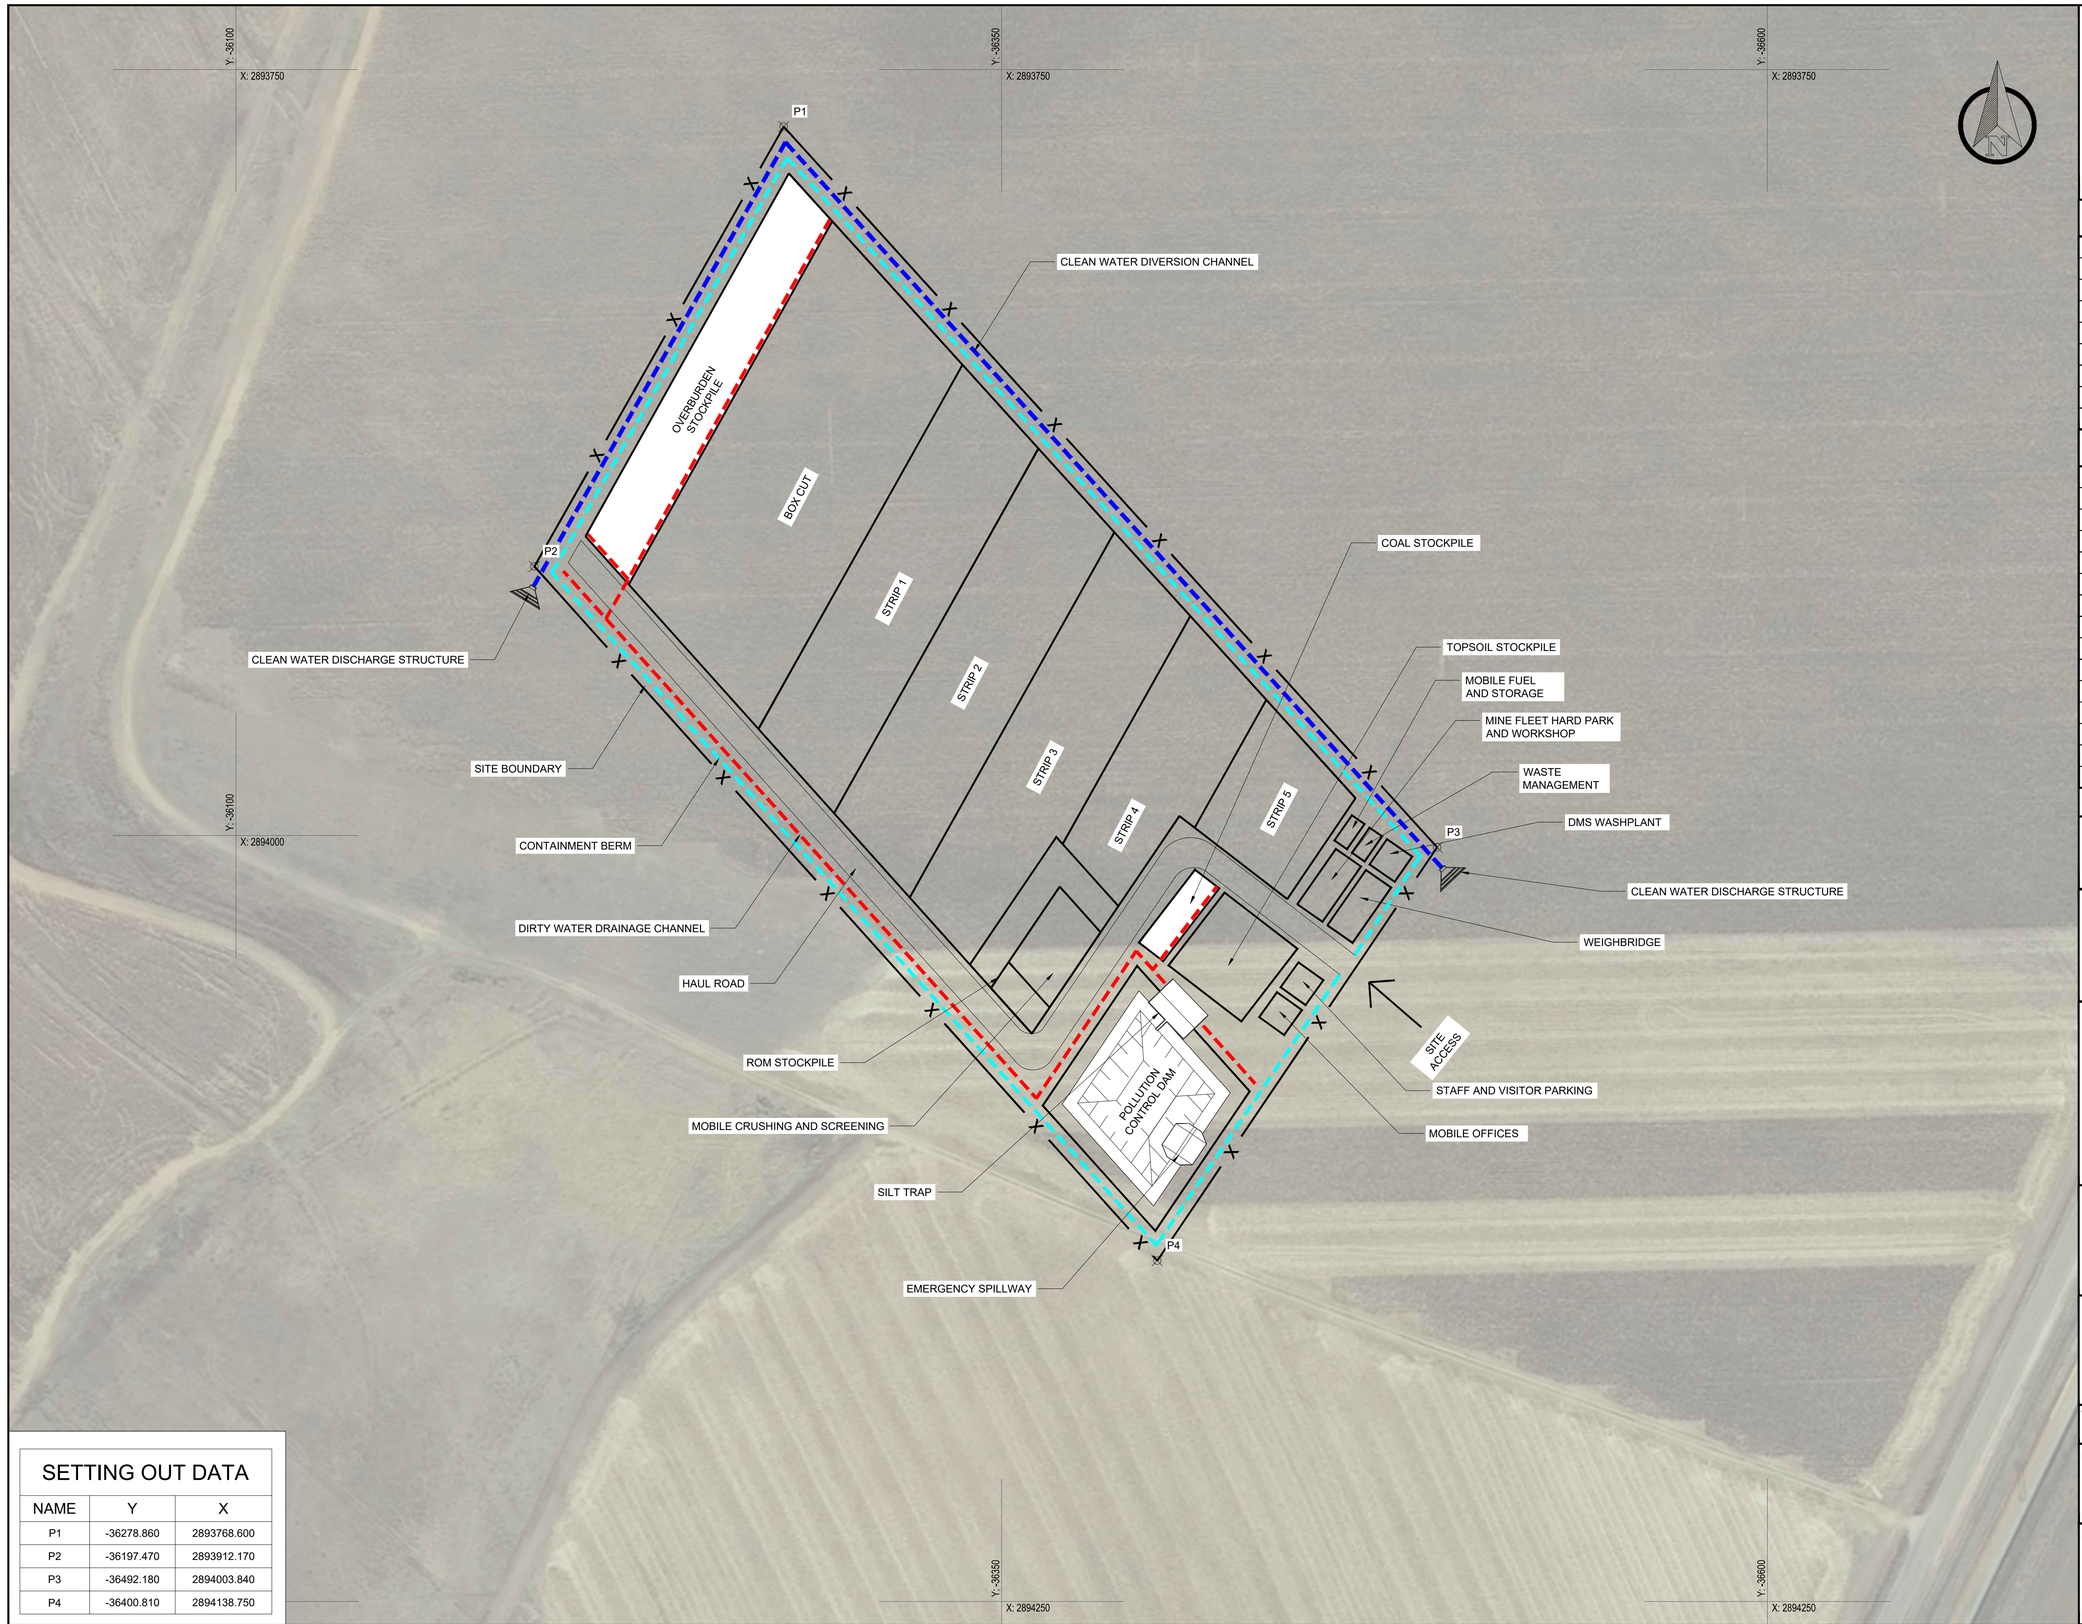

SETTING OUT DATA

NAME	Y	X
P1	-36278.860	2893768.600
P2	-36197.470	2893912.170
P3	-36492.180	2894003.840
P4	-36400.810	2894138.750

SITE LAYOUT PLAN

SCALE 1:1000

LEGEND

- CONTAINMENT BERM
- CLEAN WATER DIVERSION CHANNEL
- DIRTY WATER DRAINAGE CHANNEL

SURVEY SYSTEM

HARTEBEESTHOEK LO 29

REFERENCE DRAWINGS

Drg No	Reference

REVISIONS

Rev	Date	Description	By
0	26/08/2020	ISSUED FOR APPROVAL	W.K

PROJECT STATUS

- ● CONCEPT DRAWING
- ○ TENDER DRAWING
- ○ APPROVED CONSTRUCTION DRAWING
- ○ AS BUILT DRAWING

Design By: W.K	Signature:	Date: 26/08/2020
Design Checked: C.I	Signature:	Date: 26/08/2020

Approval

For Client: Name: Prof Reg No: Signature: Date:

For Consulting Engineers: Name: W.KUSEL Prof Reg No: Pr. 201370391 Signature: Date: 26/08/2020

Consultant Details

ECO ELEMENTUM (PTY) LTD
The World Bank
442 Roderick Street
Pretoria
0081
TEL: +27 (012) 8070383

Client Details

TRENTRA (PTY) LTD
PO Box 90512
Garsfontein
0042

CLIENT DRAWING NUMBER: N/A

Project: TRENTRA STORMWATER MANAGEMENT

Drawing Title: SITE LAYOUT PLAN

Paper Size	Sheet	Project No	Scale	Revision
A1	1 of 1	19-976	AS SHOWN	0

CONSULTING ENGINEER'S DRAWING NUMBER: 19-976-CIV-001

Z:\19976\CAD\SITE\03_DRAWINGS\04_Eco Elementum_WA107_Working\001_SITE LAYOUT\Proposed Site Layout.dwg