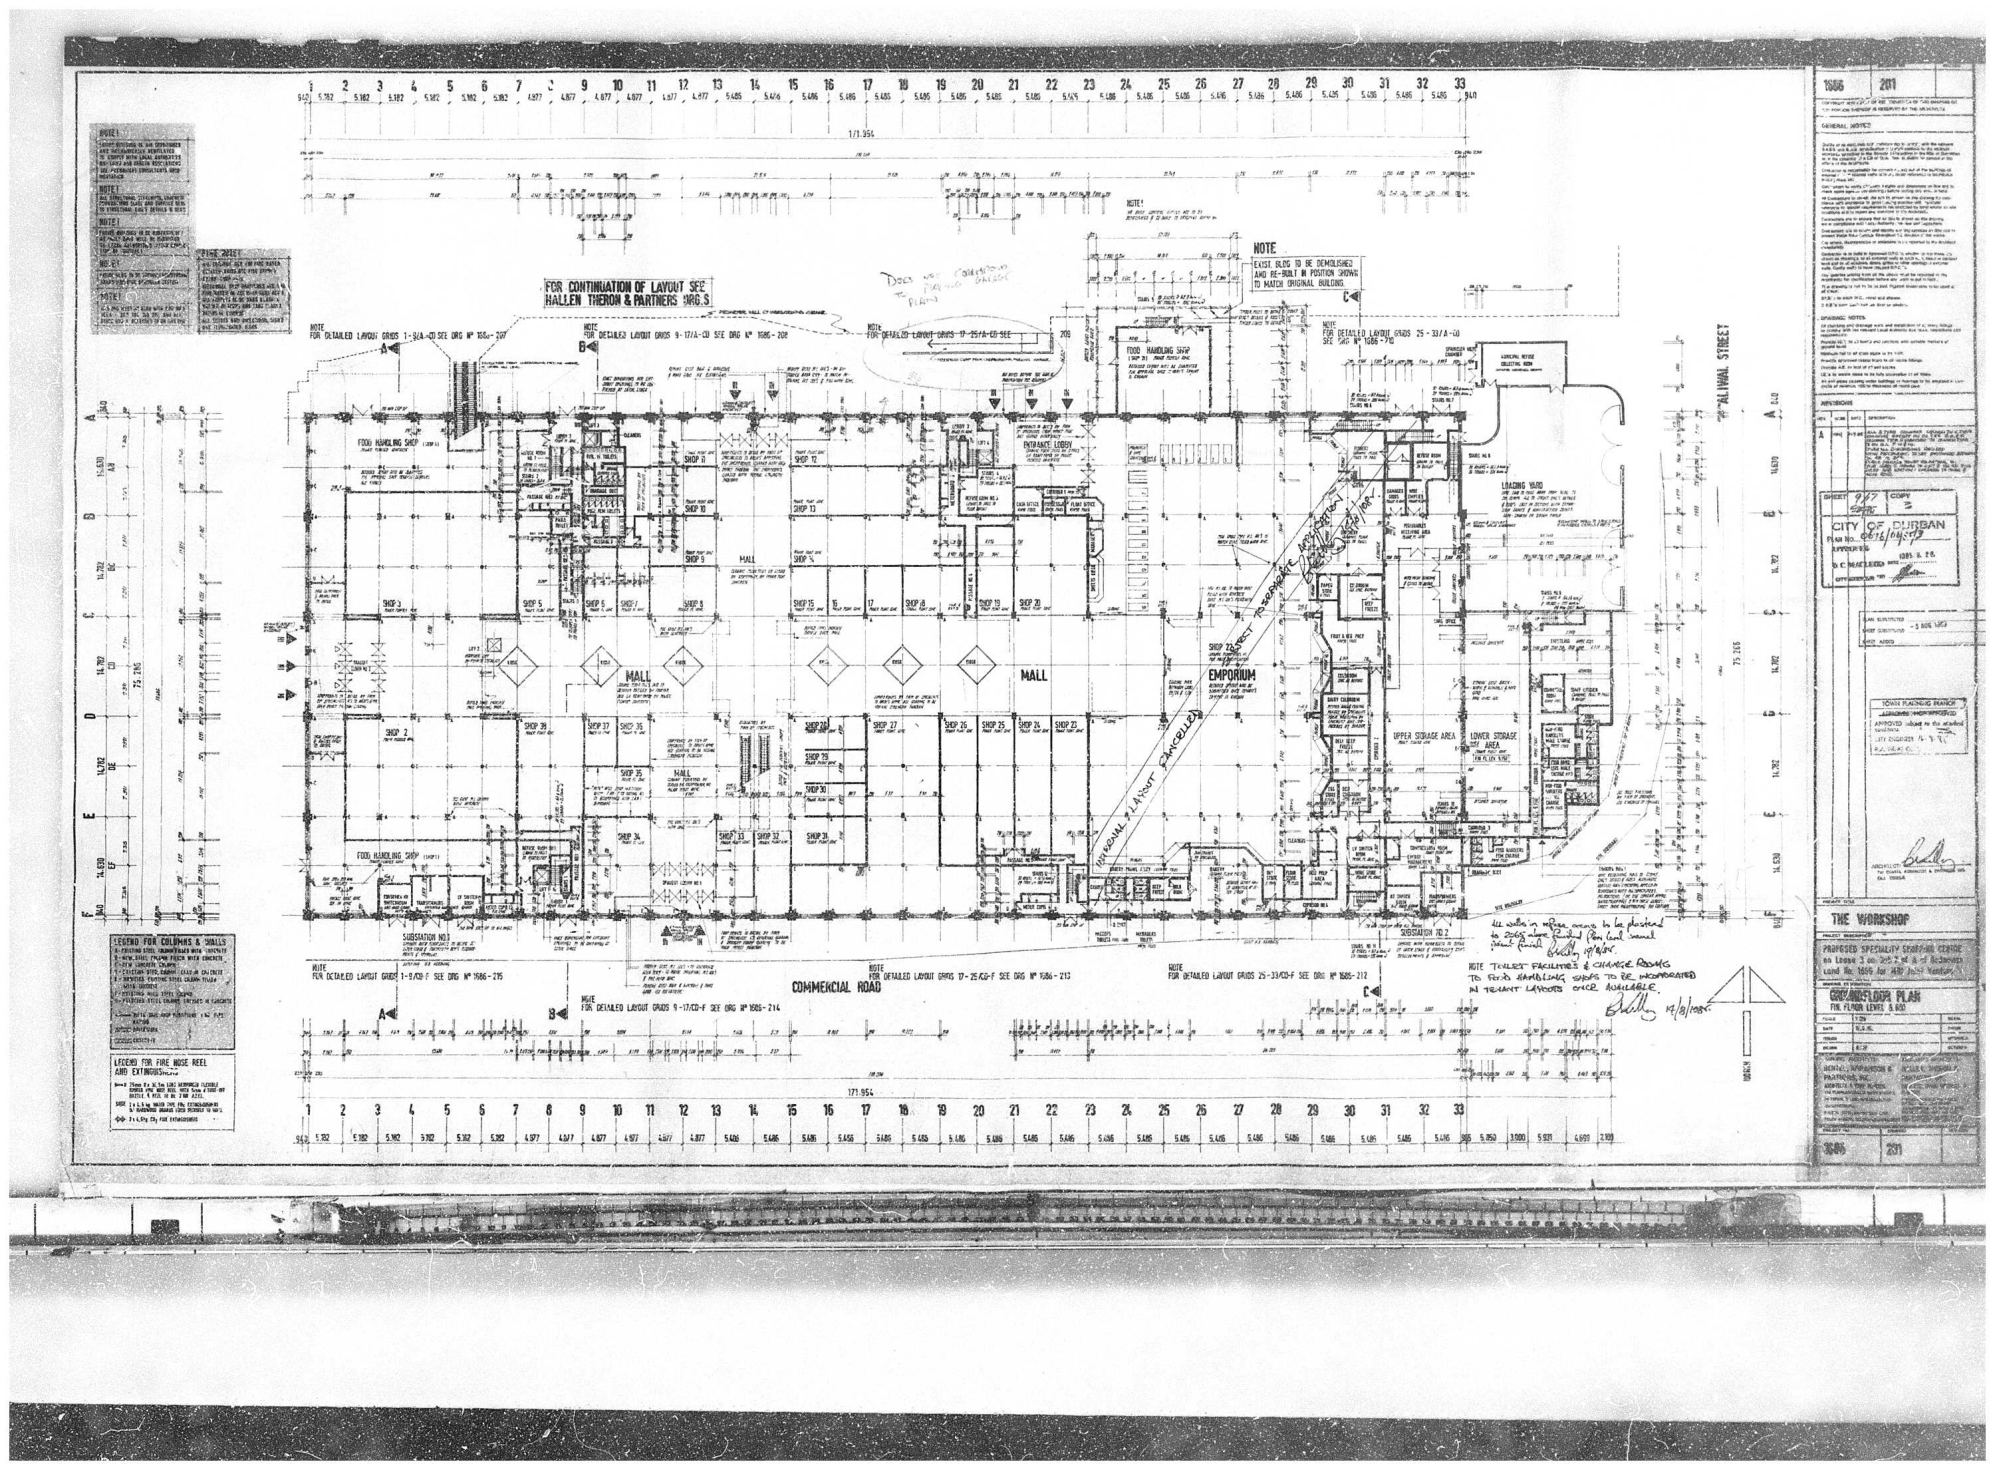
FOR CONTINUATION OF LAYOUT SEE HALLEN THERON & PARTNERS SRG.S
NOTE
EXIST. BLDG TO BE DEMOLISHED AND RE-BUILT IN POSITION SHOWN TO MATCH ORIGINAL BUILDING
NOTE FOR DETAILED LAYOUT GRIDS 1-3/A-C SEE ORG Nº 1686-209
NOTE FOR DETAILED LAYOUT GRIDS 9-17/A-C SEE ORG Nº 1686-208
NOTE FOR DETAILED LAYOUT GRIDS 17-25/A-C SEE
NOTE FOR DETAILED LAYOUT GRIDS 25-33/A-C SEE ORG Nº 1686-210
FOOD HANDLING SHOP
ENTRANCE LOBBY
LOADING YARD
MALL
EMPORIUM
UPPER STORAGE AREA
LOWER STORAGE AREA
SUBSTATION NO.1
SUBSTATION NO.2
COMMERCIAL ROAD
ALIWAL STREET
NOTE FOR DETAILED LAYOUT GRIDS 1-9/A-D-F SEE ORG Nº 1686-215
NOTE FOR DETAILED LAYOUT GRIDS 9-17/C-D-F SEE ORG Nº 1686-214
NOTE FOR DETAILED LAYOUT GRIDS 17-25/C-D-F SEE ORG Nº 1686-213
NOTE FOR DETAILED LAYOUT GRIDS 25-33/C-D-F SEE ORG Nº 1686-212
NOTE TOILET FACILITIES & CHANGE ROOMS TO FOOD HANDLING SHOPS TO BE INCORPORATED IN TENANT LAYOUTS ONCE AVAILABLE.
LEGEND FOR COLUMNS & WALLS
LEGEND FOR FIRE HOSE REEL AND EXTINGUISHERS
1686
201
GENERAL NOTES
AMENDMENTS
CITY OF DURBAN
PLAN No. 0676/04/2179
APPROVED
1985. 8. 28.
B.C. MACLEOD
CITY ENGINEER
TOWN PLANNING BRANCH
APPROVED subject to the attached conditions
CITY ENGINEER
THE WORKSHOP
PROPOSED SPECIALITY SHOPPING CENTRE on Loose 3 on 305.7 m² of Allotment Land No. 1686 for ABP Joint Venture
GROUND FLOOR PLAN
THE PLINTH LEVEL & 00
1:200
HENRY APPLEBAUM & PARTNERS, INC.
1686
201