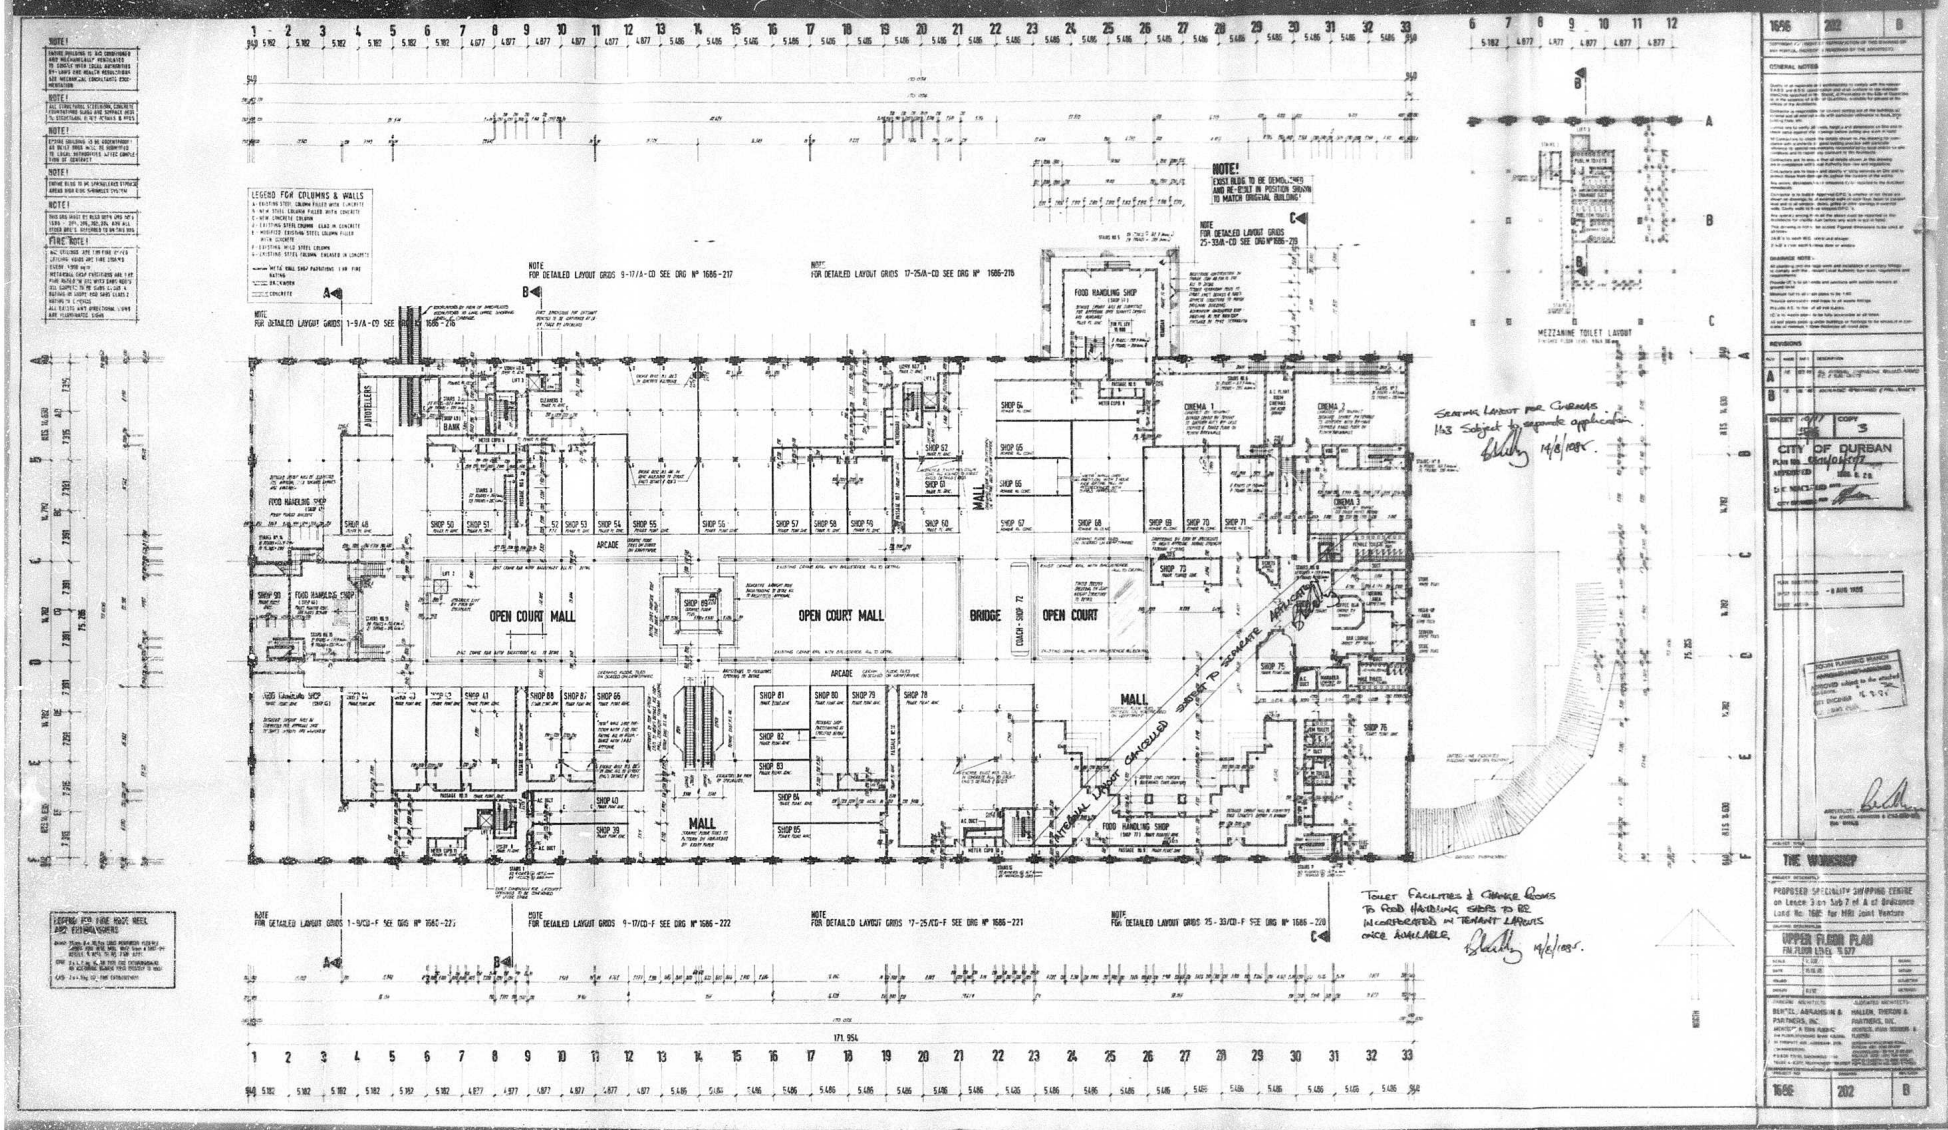
OPEN COURT MALL
OPEN COURT MALL
BRIDGE
OPEN COURT
MALL
MALL
ARCADE
ARCADE
FOOD HANDLING SHOP
BANK
CINEMA 1
CINEMA 2
CINEMA 3
MEZZANINE TOILET LAYOUT
NOTE! EXIST BLDG TO BE DEMOL. AND RE-ERET IN POSITION SHOWN TO MATCH ORIGINAL BUILDING
LEGEND FOR COLUMNS & WALLS
NOTE FOR DETAILED LAYOUT GRIDS 1-9/A-CD SEE DRG Nº 1686-216
NOTE FOR DETAILED LAYOUT GRIDS 9-17/A-CD SEE DRG Nº 1686-217
NOTE FOR DETAILED LAYOUT GRIDS 17-25/A-CD SEE DRG Nº 1686-218
NOTE FOR DETAILED LAYOUT GRIDS 25-33/A-CD SEE DRG Nº 1686-219
NOTE FOR DETAILED LAYOUT GRIDS 1-9/CD-F SEE DRG Nº 1686-221
NOTE FOR DETAILED LAYOUT GRIDS 9-17/CD-F SEE DRG Nº 1686-222
NOTE FOR DETAILED LAYOUT GRIDS 17-25/CD-F SEE DRG Nº 1686-221
NOTE FOR DETAILED LAYOUT GRIDS 25-33/CD-F SEE DRG Nº 1686-220
SEATING LAYOUT FOR CINEMAS 1&3 SUBJECT TO SEPARATE APPLICATION
TOILET FACILITIES & CHANGE ROOMS TO FOOD HANDLING SHOPS TO BE INCORPORATED IN TENANT LAYOUTS ONCE AVAILABLE
INTERNAL LINKS CANCELLED
SUBJECT TO SEPARATE APPLICATION
171.954
1686
202
B
CITY OF DURBAN
THE WORKSHOP
PROPOSED SPECIALITY SHOPPING CENTRE on Leases 3 on Sub 7 of 4 of Brickfields Land No. 1685 for HBD Joint Venture
UPPER FLOOR PLAN
FIRST FLOOR LEVEL 15.177
BENTEL ABRAMS M & PARTNERS, INC.
HALLER, THERON & PARTNERS, INC.