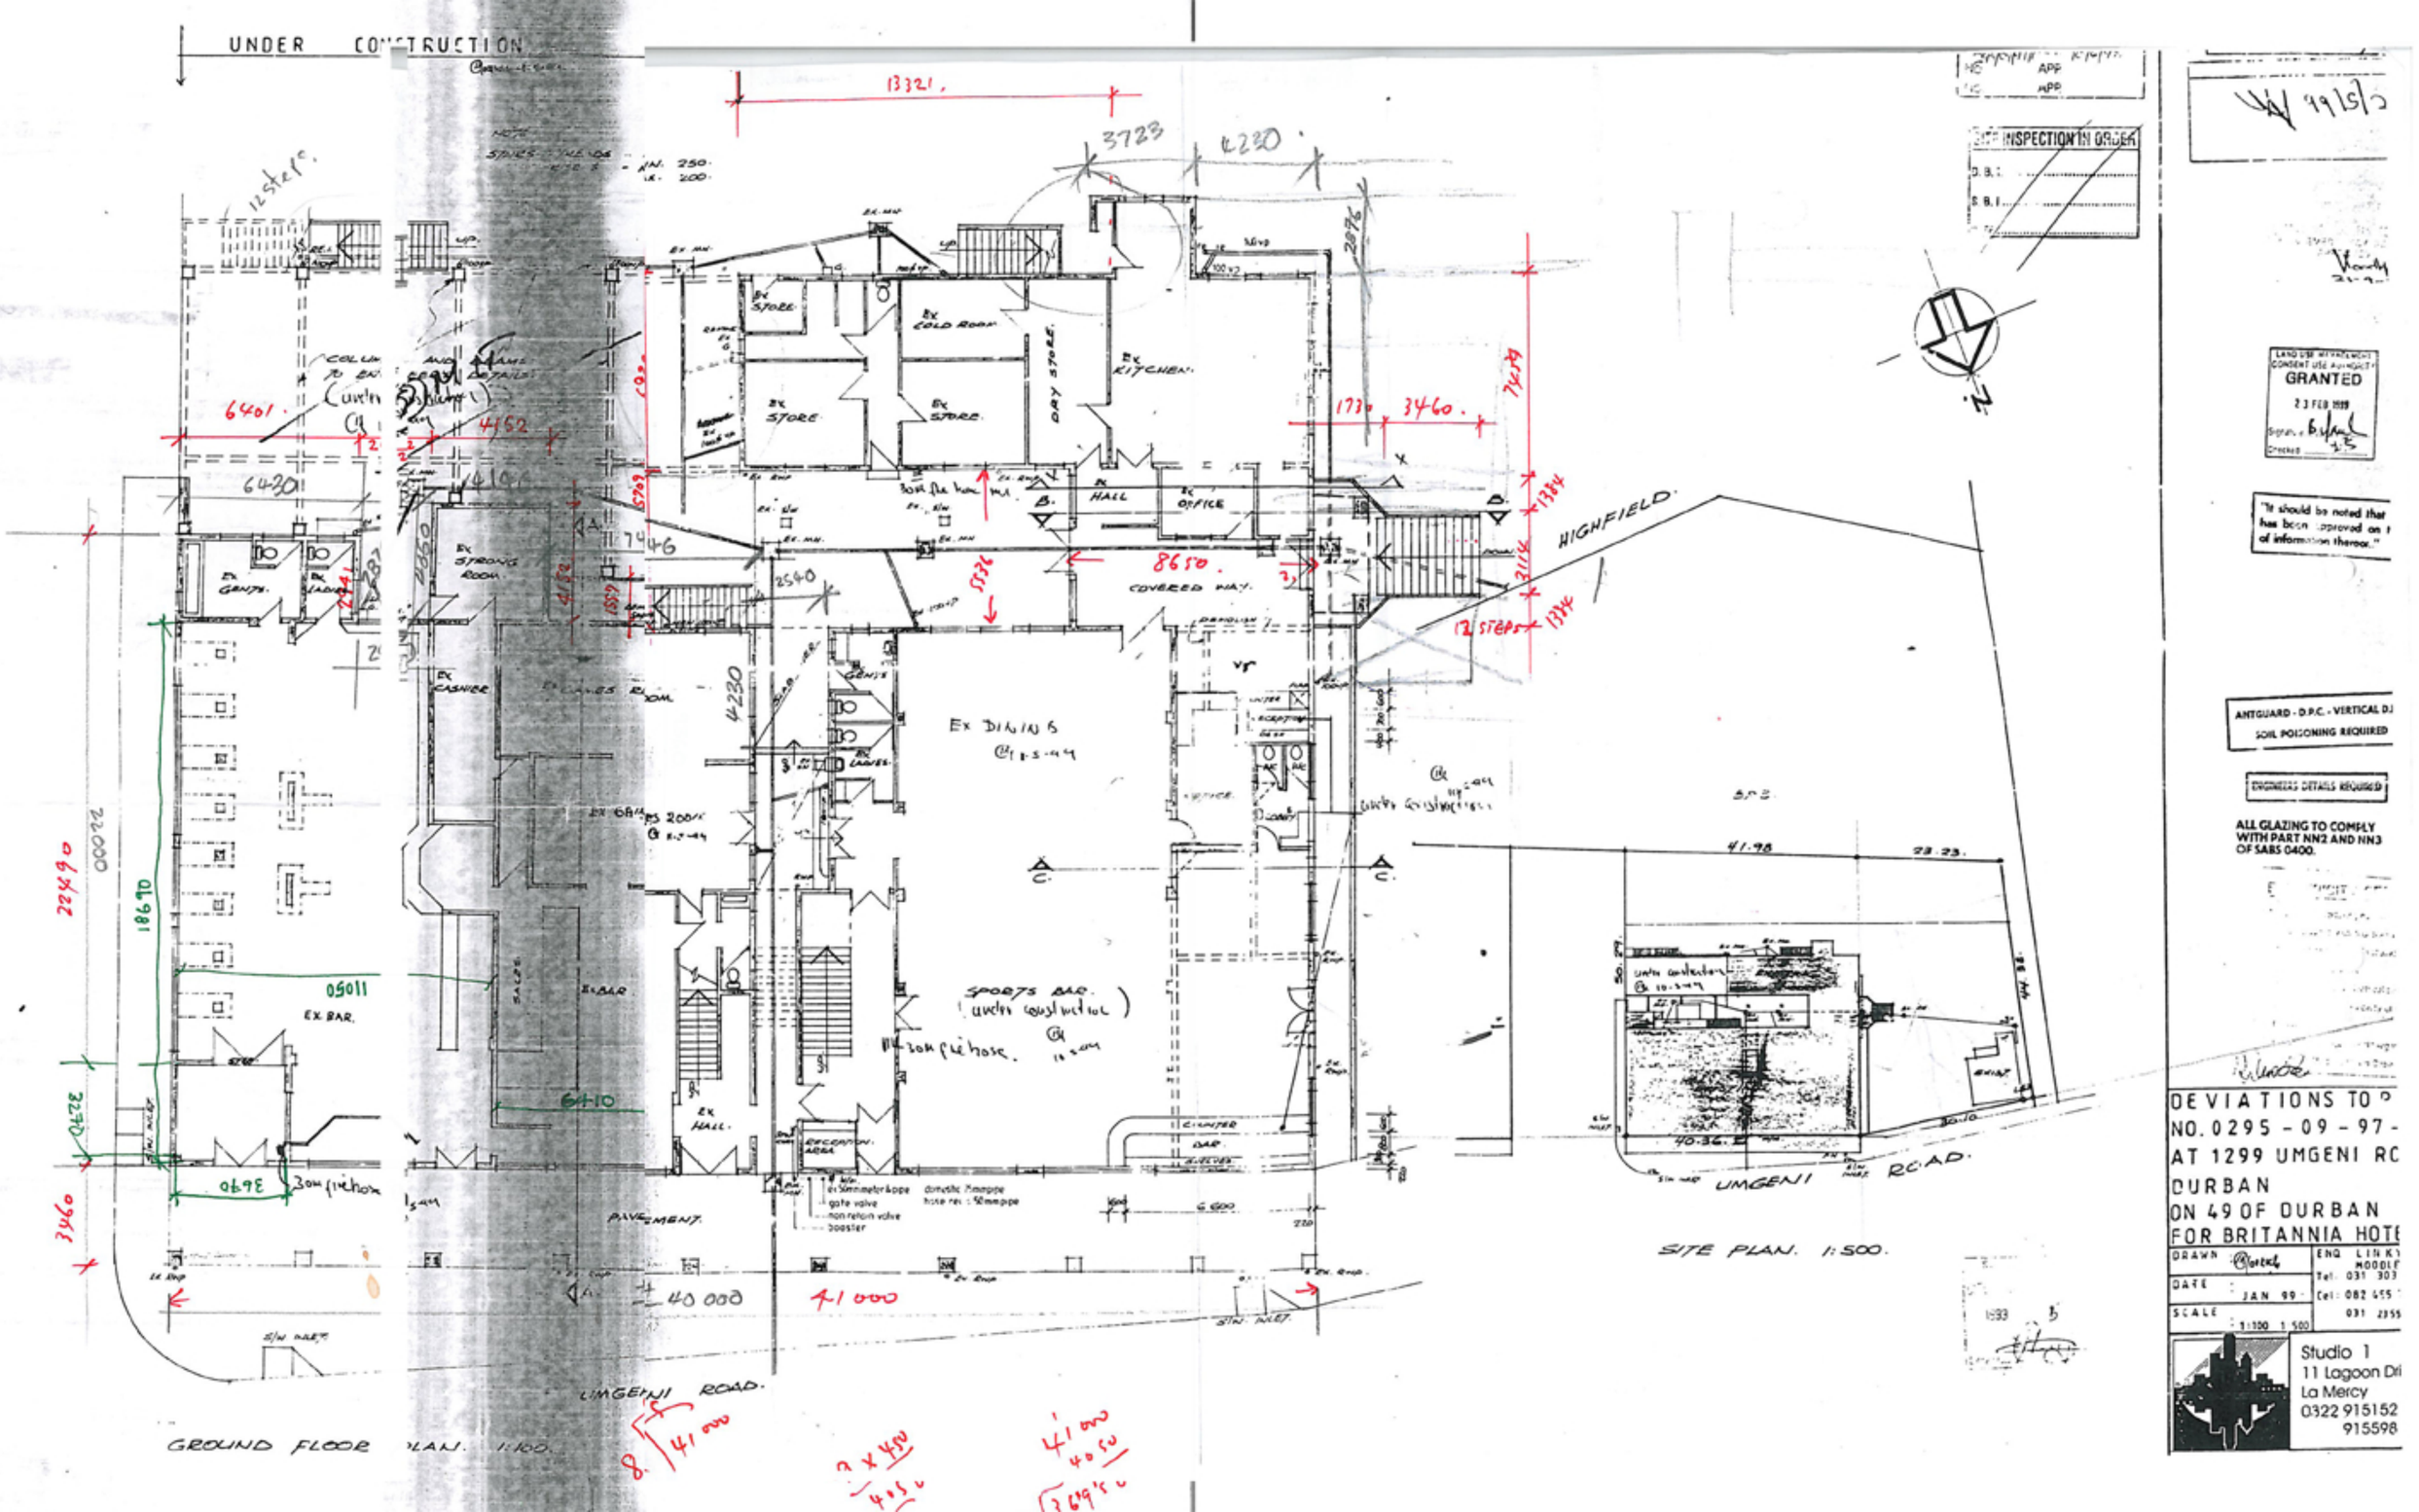
UNDER CONSTRUCTION
13321
3723
4230
2876
6401
4152
6430
4190
7446
2540
5536
8650
COVERED WAY
HIGHFIELD
12 STEPS
1384
3114
1730
3460
7459
EX STORE
EX COLD ROOM
DRY STORE
EX KITCHEN
EX HALL
EX OFFICE
EX STRONG ROOM
EX GENTS
EX LADIES
EX CASHIER
EX GAMES ROOM
EX DINING
SPORTS BAR
(under construction)
EX BAR
EX HALL
RECEPTION AREA
COUNTER BAR
PAVEMENT
40 000
41 000
UMGENI ROAD
GROUND FLOOR PLAN 1:100
SITE PLAN 1:500
41.98
23.23
40.36
UMGENI ROAD
SITE INSPECTION IN ORDER
GRANTED
23 FEB 1999
"It should be noted that has been approved on the of information thereof."
ANTGUARD - D.P.C. - VERTICAL D.
SOIL POISONING REQUIRED
ENGINEERS DETAILS REQUIRED
ALL GLAZING TO COMPLY WITH PART NN2 AND NN3 OF SABS 0400.
DEVIATIONS TO
NO. 0295 - 09 - 97 -
AT 1299 UMGENI RO
DURBAN
ON 49 OF DURBAN
FOR BRITANNIA HOTE
DRAWN
DATE JAN 99
SCALE 1:100 1:500
ENG LINKY MOODLE
Tel: 031 303
Cel: 082 455
031 2355
Studio 1
11 Lagoon Dri
La Mercy
0322 915152
915598