louvre schedule
scale 1:50

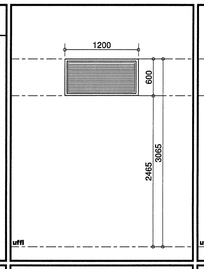

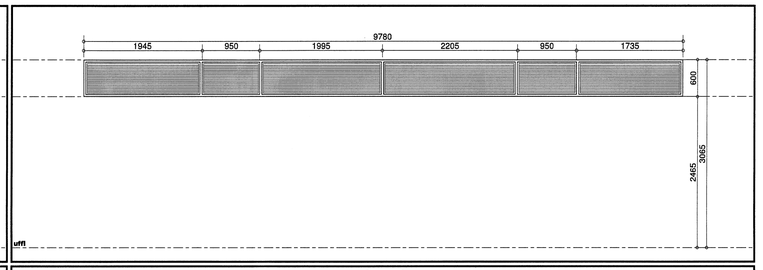

NUMBER	L01	L02
DESCRIPTION	purpose made white powder coated aluminium louvre to sizes shown	purpose made white powder coated aluminium louvre to sizes shown
FURNITURE	as per manufacturer	as per manufacturer
NO. REQUIRED	2	1

Aluminium Door schedule
scale 1:50

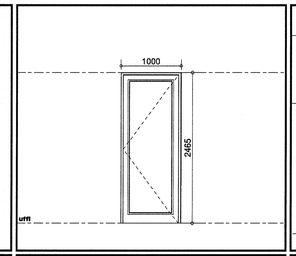

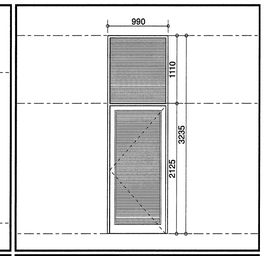

DOOR NUMBER	AD01	AD02
DOOR FRAME (CATALOGUE NUM.) DOOR CATALOGUE NUMBER	purpose made white powder coated alumimium single glass door to sizes shown.	purpose made white powder coated aluminium louvre door to sizes shown
LOCKS	As per Manufacturer	As per Manufacturer
WEATHER BARS	approved aluminium weatherbar	approved aluminium weatherbar
DOOR FURNITURE	As per Manufacturer	As per Manufacturer
GLAZING	laminated safety glass, supplied and installed according to SABS 10400 PART N.	n/a
NUMBER REQD.	1 LH 1 RH	1 LH 1 RH
DOOR BOLTS	As per manufacturer	As per manufacturer
OPENING	single swing	double swing

Shopfront sched.
scale 1:50

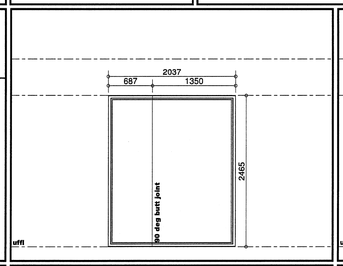

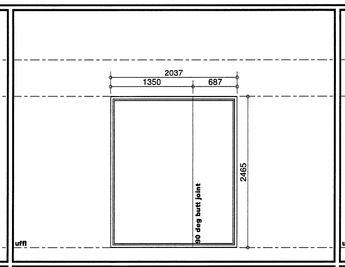

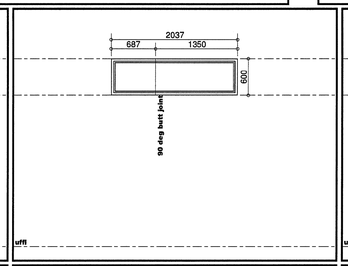

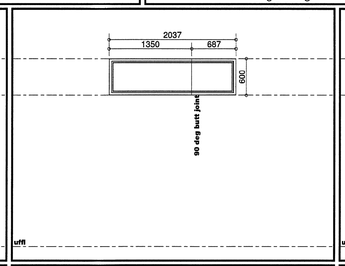

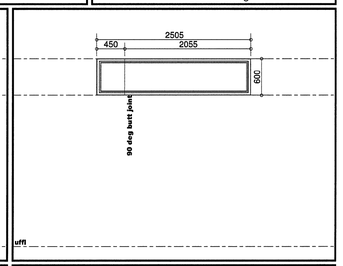

WINDOW NUMBER	sf01	sf02	sf03	sf04	sf05
DESCRIPTION	purpose made white powder coated aluminium frame to sizes shown.	purpose made white powder coated aluminium frame to sizes shown.	purpose made white powder coated aluminium frame to sizes shown.	purpose made white powder coated aluminium frame to sizes shown.	purpose made white powder coated aluminium frame to sizes shown.
WINDOW FURNITURE	as per manufacturer	as per manufacturer	as per manufacturer	as per manufacturer	as per manufacturer
GLAZING	laminated safety glass, supplied and installed according to SABS 10400 PART N.	laminated safety glass, supplied and installed according to SABS 10400 PART N.	laminated safety glass, supplied and installed according to SABS 10400 PART N.	laminated safety glass, supplied and installed according to SABS 10400 PART N.	laminated safety glass, supplied and installed according to SABS 10400 PART N.
NO. REQUIRED	1	1	1	1	1
OPENING	fixed casement	fixed casement	fixed casement	fixed casement	fixed casement

Shopfront sched.
scale 1:50

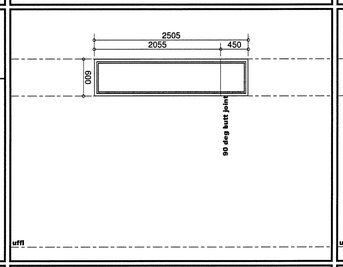

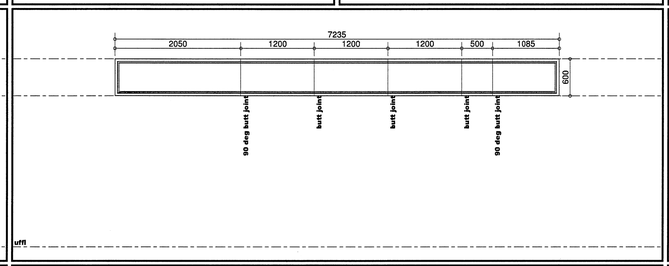

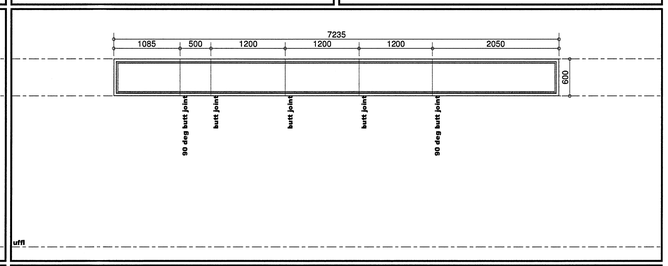

WINDOW NUMBER	sf06	sf07	sf08
DESCRIPTION	purpose made white powder coated aluminium frame to sizes shown.	purpose made white powder coated aluminium frame to sizes shown.	purpose made white powder coated aluminium frame to sizes shown.
WINDOW FURNITURE	as per manufacturer	as per manufacturer	as per manufacturer
GLAZING	laminated safety glass, supplied and installed according to SABS 10400 PART N.	laminated safety glass, supplied and installed according to SABS 10400 PART N.	laminated safety glass, supplied and installed according to SABS 10400 PART N.
NO. REQUIRED	1	1	1
OPENING	fixed casement	fixed casement	fixed casement

COPYRIGHT RESERVED

COPYRIGHT NOTICE
COPYRIGHT @ 2017- Bakopane Architects cc
Copyright subsists in this drawing. The person or entity whose name appears in the tile block of this drawing, is hereby granted a non-exclusive licence to use, display, print and/ or reproduce this drawing to the extend necessary to carry out and complete the project described in the title block of this drawing. This licence in respect of the copyright is expressly limited as aforesaid and the person and / or entity referred to above shall not be entitled to grant sub-licences in respect of the copyright in this drawing to any other entity. This licence confers no ownership rights in the copyright vesting in the drawing and this drawing and the copyright subsisting therein will, at all times, remain the property of Bakopane Architects cc. Any unauthorised reproduction, publication, transmission, adaption and/or inclusion of this drawing in a cinematograph film or television broadcast is an act of copyright infringement which will render the doer of the act liable for civil law copyright infringement and may in certain circumstances render the doer liable to criminal prosecution. Requests and enquiries concerning this drawing and the rights subsisting therein should be addressed to the copyright owner.

No:	Date:	Notes:	Drawn:
Rev 00	28/04/17	Construction drawings	NGM

GENERAL NOTES:

1. Check all measurements,levels and details on site before commencement with work.
2. Refer any discreptancies to architect
3. All work to be done in accordance with SANS-10400
4. Nothing to be scaled from drawing: request measurement from architect
5. Architect's & engineer's drawings to be read together
6. Drawing to be used for intention as mentioned in Drawing description.

NORTH WEST
PROVINCIAL GOVERNMENT
REPUBLIC OF SOUTH AFRICA

DEPARTMENT'S SIGNATURE:

ENDECON
UBUNTU (PTY) LTD
ENGINEERING CONSULTANTS

PRINCIPAL AGENT:

bakopane architects
Profice Building,
23 Corridor Crescent,
Route N4 Business Park,
Ben Fleur Ext 11

Post: P.O. Box 543, Emalahleni, 1035
Tel: 013-653 6321 / 653 6305
Fax: 086 567 5564
Email: bakopane@gmail.com

ARCHITECTS SIGNATURE:

	NAME	SIGNATURE	REGISTRATION	REG.NO.	DATE
APPROVED BY					
DESIGNED BY					

INFRASTRUCTURE CALCULATION FILE No.

DESIGNED & APPROVED IN ACCORDANCE
S.A.N.S. 1200 CIVIL ENGINEERING SPECIFICATION
AND AA SPECIFICATIONS WHERE APPLICABLE

INFRASTRUCTURE ENGINEERING

CO-ORD SYSTEM -

CONT-APPROVAL	NAME	DATE	SIGNATURE
DRAWN	N.G Masenya	2016/05/04	
CHECKED			
DESIGNED	H. Labuschagne	2016/05/04	
PROJ. ENGINEER			
PROJ. MANAGER			
PR. ENG.	W. Burger	2017/05/10	
PR. ENG. No.	20060100		

MINE - NOTED	NAME	DATE	SIGNATURE
PROJECT ENGINEER			
PROCESS ENGNEER			
MINING PLANNER			
CONSTR. MANAGER			
PROJECT MANAGER			
ENG. MANAGER			
MINING MANAGER			
GENERAL MANAGER			

ANGLO - NOTED	NAME	DATE	SIGNATURE
HEAD OF PROJECTS	B. Gaven	09/05/2017	
HOE-AAIC			
MECH ENGINEER			
ELEC. ENGINEER			
C & I ENGINEER			
CIVIL ENGINEER			

read
Department:
Rural, Environment and Agricultural Development
North West Provincial Government
REPUBLIC OF SOUTH AFRICA

CLIENT: NORTH-WEST RURAL, ENVIRONMENTAL & AGRICULTURE DEPARTMENT
PROJECT : PROPOSED ALTERATIONS & ADDITIONS TO TAUNG SKULL HERITAGE SITE
AREA : PROVINCE OF NORTH-WEST
LOCATION: TAUNG SKULL HERITAGE SITE
PROJECT PRINCIPAL: ENDECON UBUNTU
TITLE : PICNIC SITE ABLUTIONS

COPYRIGHT

DRG No. TAUNG - 42017 - ARC - PA04
SITE. PROJ. BUS. UNIT SEQ. No.

COPYRIGHT
SCALE: 1/100/50/20
ORIGINAL DRG. SIZE A1
REV. 0

0 50 100 150