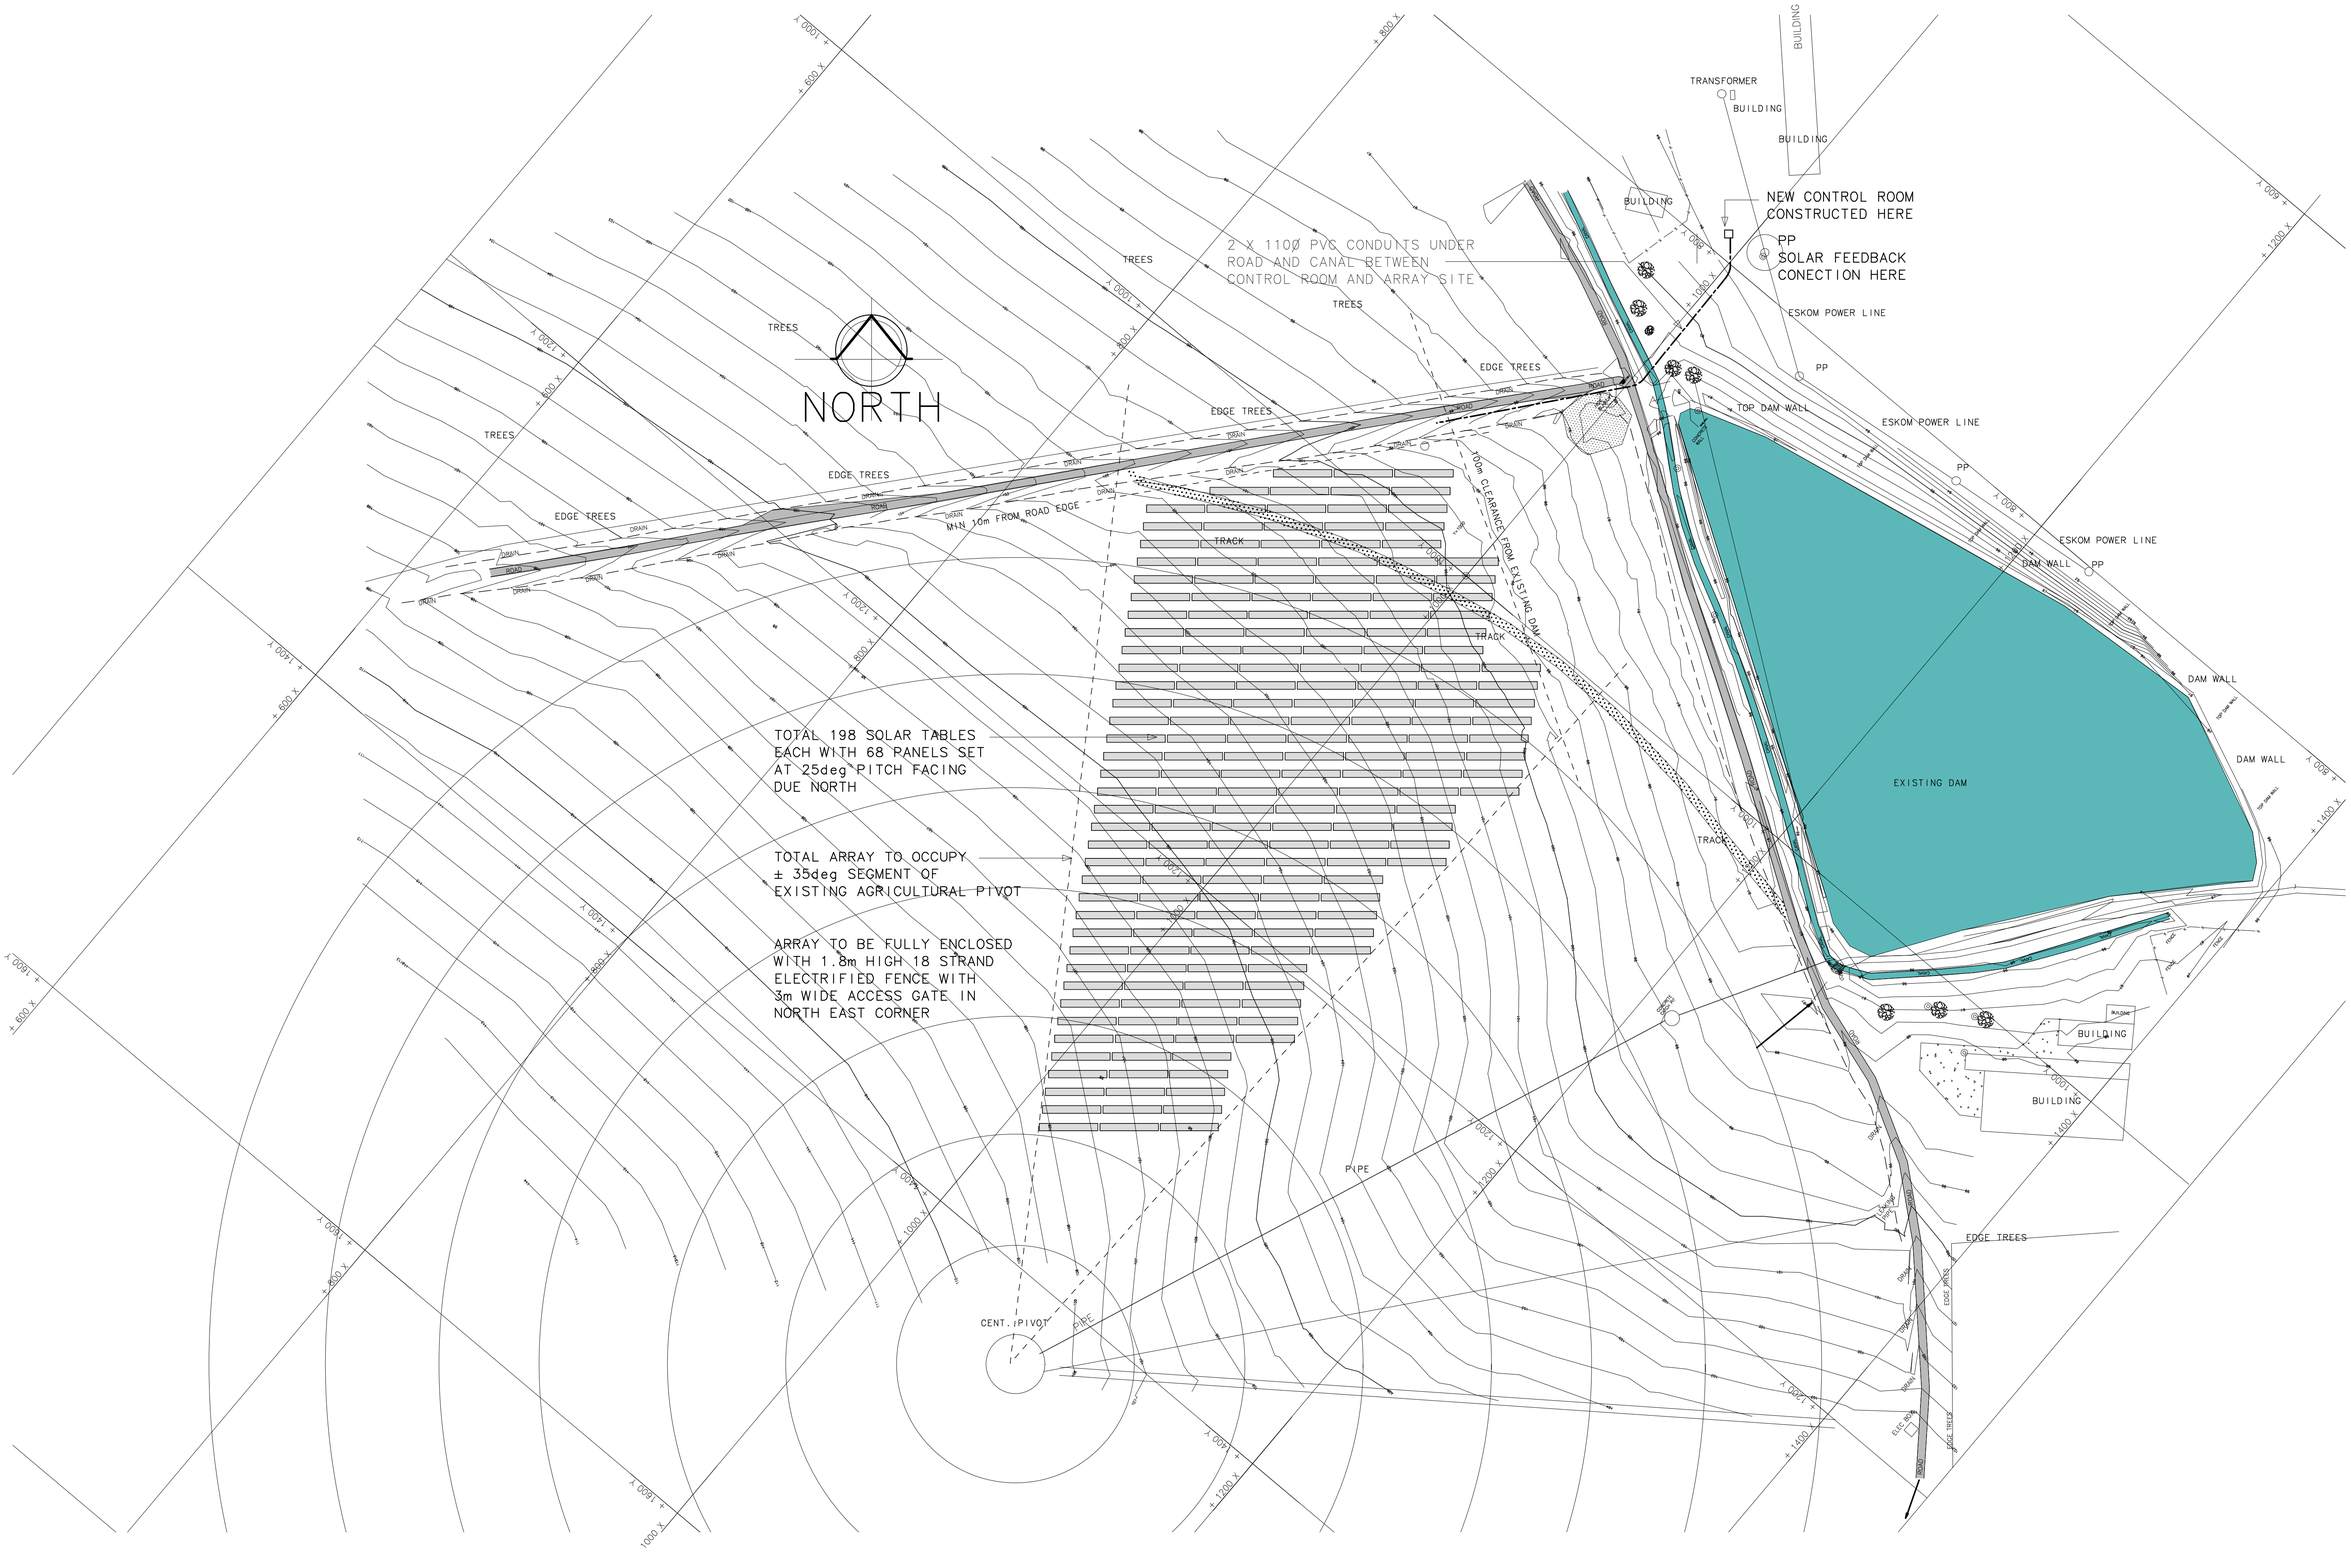

PROPOSED 3.5 MVp PV ARRAY FOR SONFIN (SCHOONBEE)
GENERAL SITE LAYOUT

REVISIONS:

RENEN
Renewable Energy Solutions

DATE : JUNE 2015
DRAWN : DJR PR.ARCH.(SA) M.I.A. Reg.4210
CHECKED : IS
SCALE : 1/1500

SCHEEBEE 1045/01
SITE PLAN