FOR OFFICIAL USE ONLY:

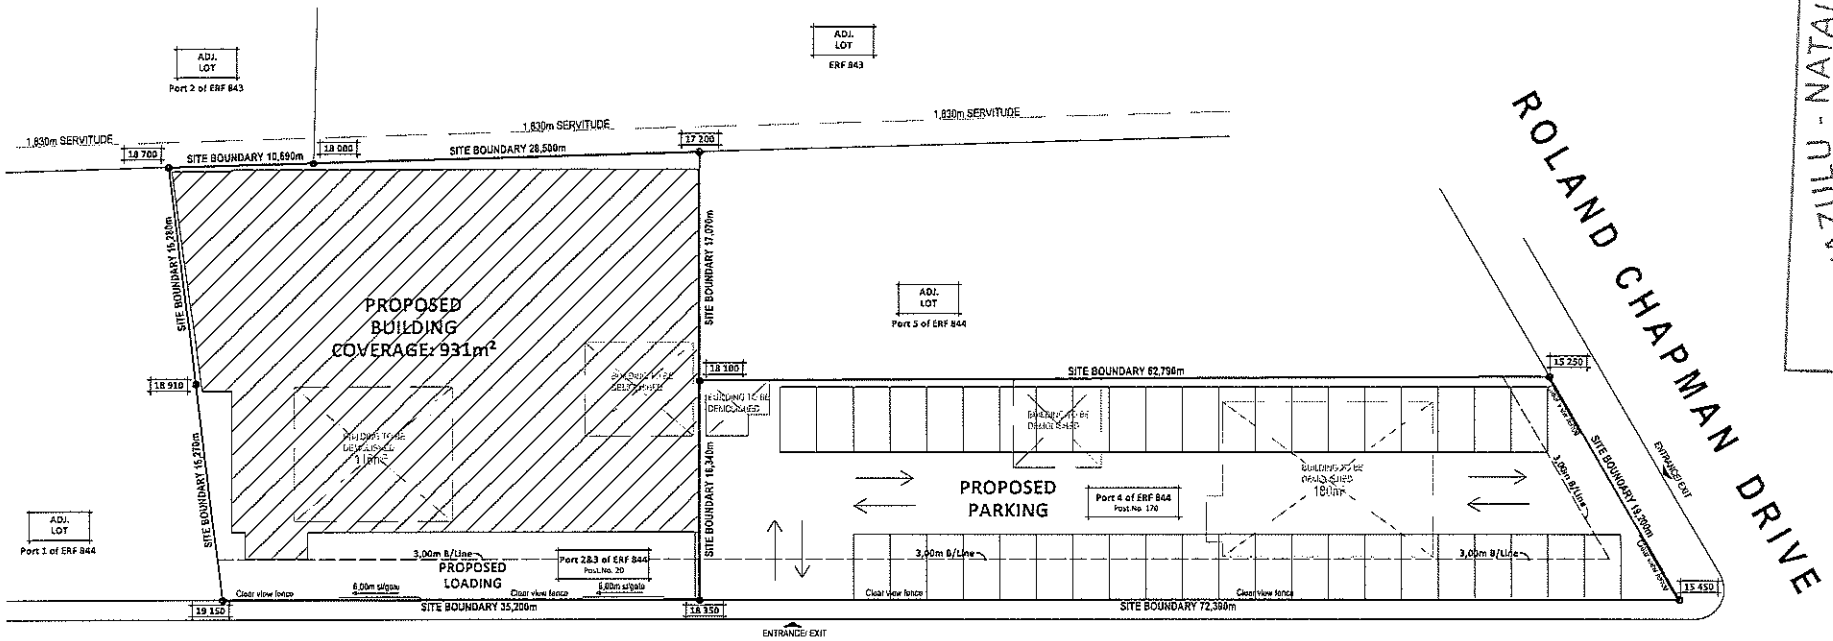

SITE PLAN
Scale 1:200

KWAZULU - NATAL AMAFA AND RESEARCH INSTITUTE
PERM
22

PROJECT:	PROPOSED SHOP
SITE DESCRIPTION:	PORTION 2,3 & 4 of ERF 844, MONTCLAIR, DURBAN
OWNER:	M JOOSAB Phone: 072 689 22 Signature / Date
ADDRESS:	20 HENLEY ROAD & 170 ROLAND CHAPMAN DRIVE, SEA VIEW MONTCLAIR, DURBAN
	FRS DESIGN
DRAWN:	Mr FR Soloman
DATE:	8 JANUARY 2023
SCALE:	1:200
	SACAP REGISTRATION NUMBER: TDS
DATE NUMBER:	
DRAWING NUMBER:	F2301-002 MJ R001/00 SHEET 1 of excl. WR dr

FOR OFFICIAL USE ONLY:

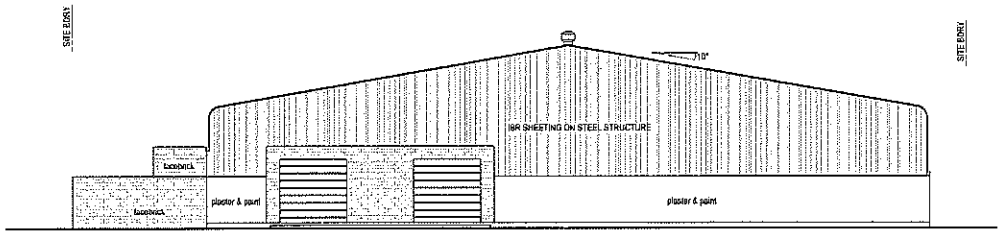

ROLAND CHAPMAN DRIVE - STREET VIEW
SOUTH EAST ELEVATION
Scale 1:100

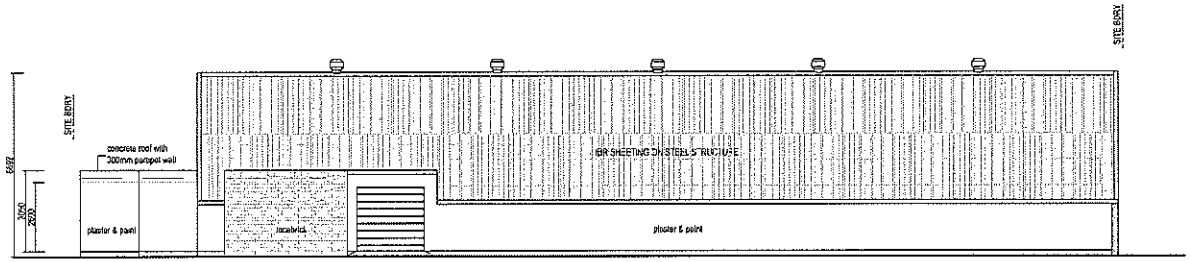

HENLEY ROAD - STREET VIEW
SOUTH WEST ELEVATION
Scale 1:100

KWAZULU - NATAL AMAFA AND RESEARCH INSTITUTE
PERM
22 - 03 - 2023
APPROVED

PROJECT	PROPOSED SHOP
SITE DESCRIPTION	PORTION 2,3 & 4 of ERF 844, MONTCLAIR, DURBAN
OWNER	M JOOSAB Phone: 072 889 2212 signature date
ADDRESS:	20 HENLEY ROAD & 170 ROLAND CHAPMAN DRIVE, SEA VIEW MONTCLAIR, DURBAN
FRS DESIGN	106 Umhlanganyane Road, Avoca, Durban. Phone: 032 [illegible] Cell: 082 [illegible]
DRAWN:	MV FR Sulaiman
DATE:	22 MAR 2022
SCALE:	1:100
	SACAP REGISTRATION NUMBER: T0526
RAIS NUMBER	
DRAWING NUMBER	F2301-002 MJ R001/00 SHEET 2 excl. WR drwg