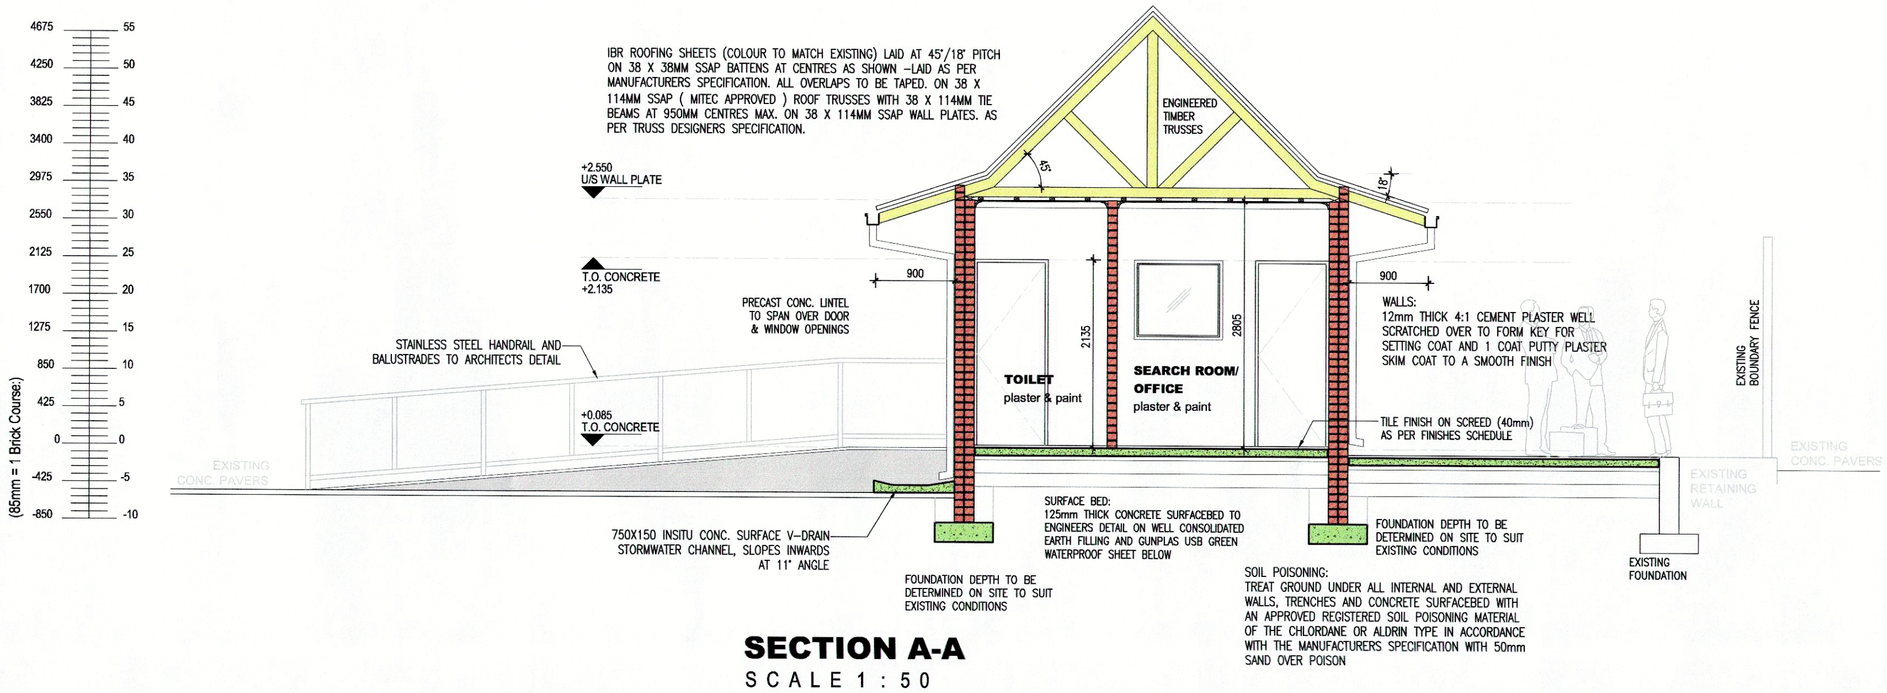

SECTION A-A
SCALE 1 : 50

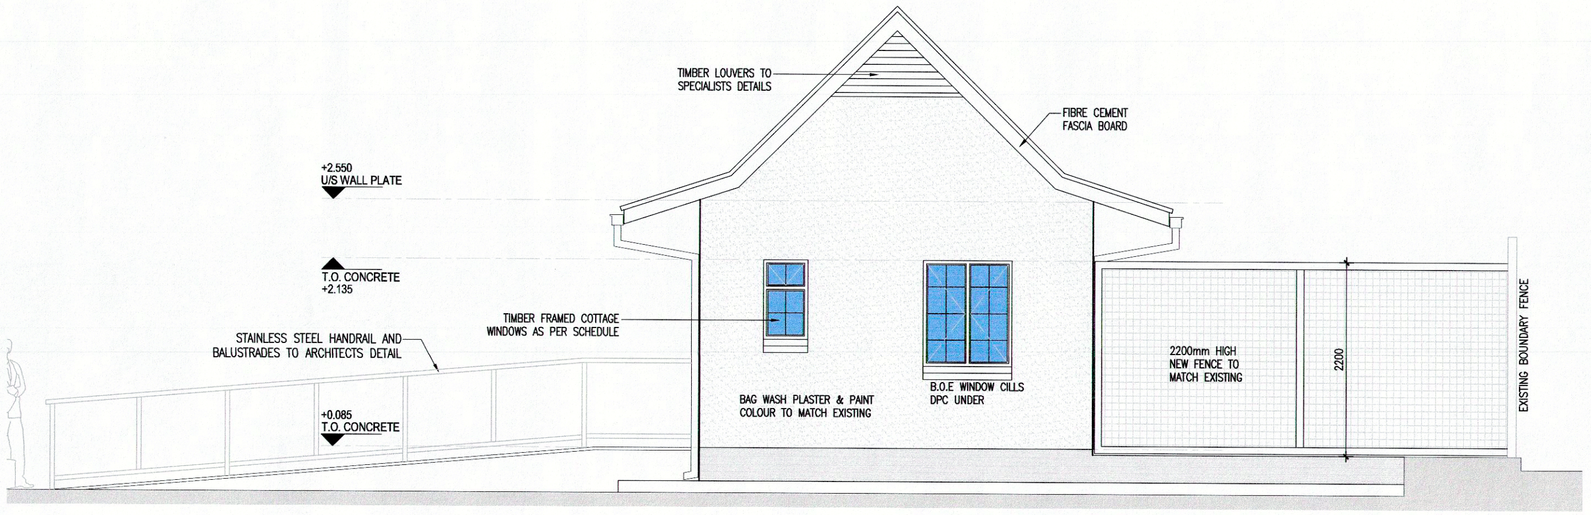

SOUTH ELEVATION
SCALE 1 : 50

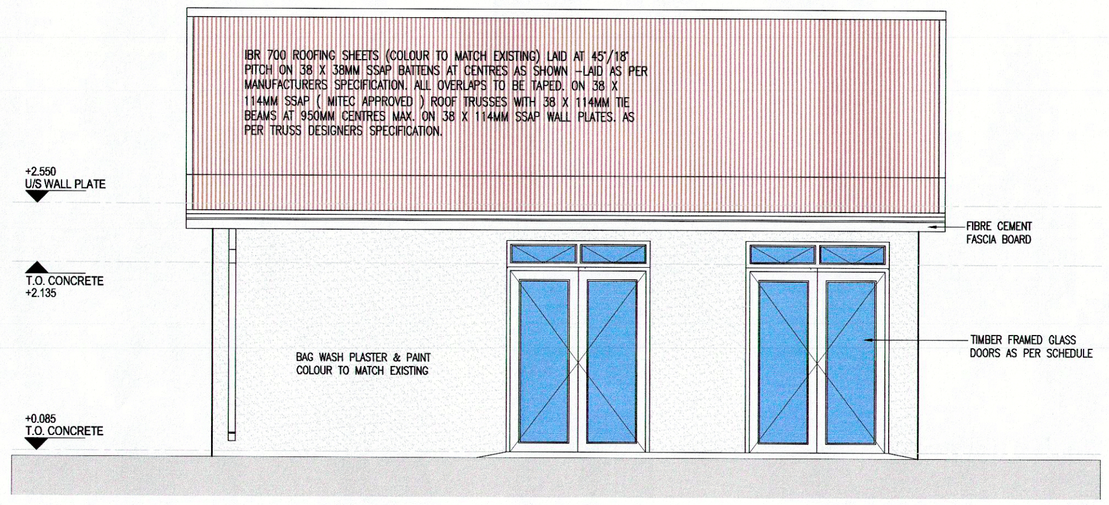

EAST ELEVATION
SCALE 1 : 50

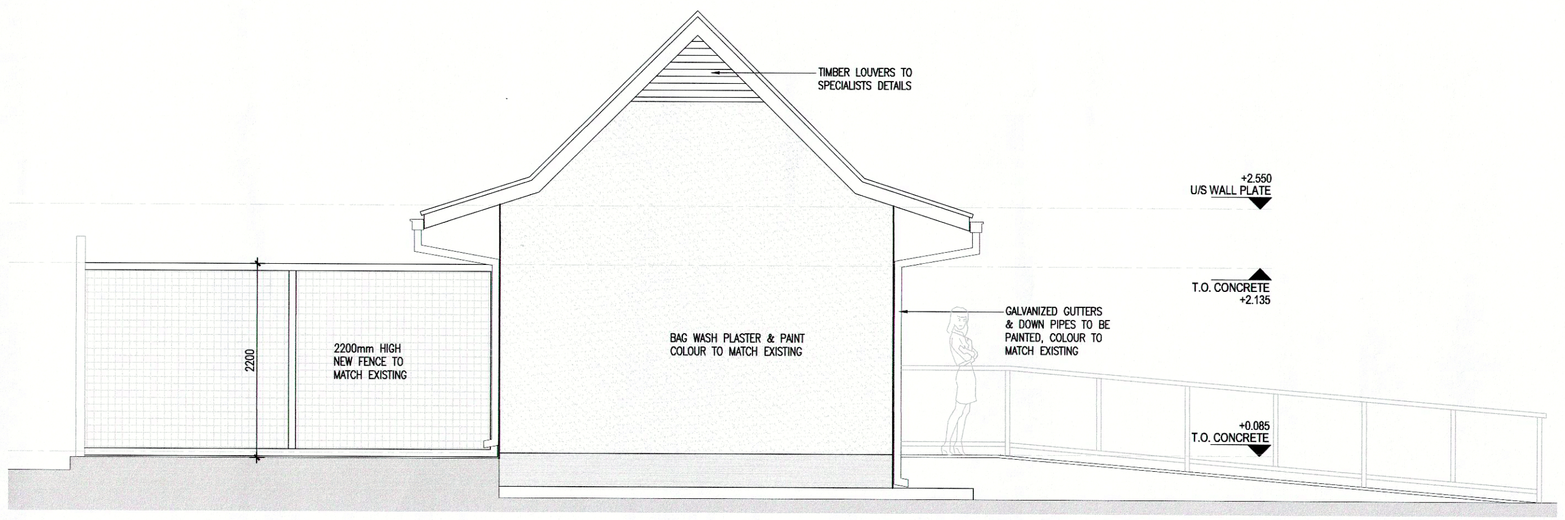

NORTH ELEVATION
SCALE 1 : 50

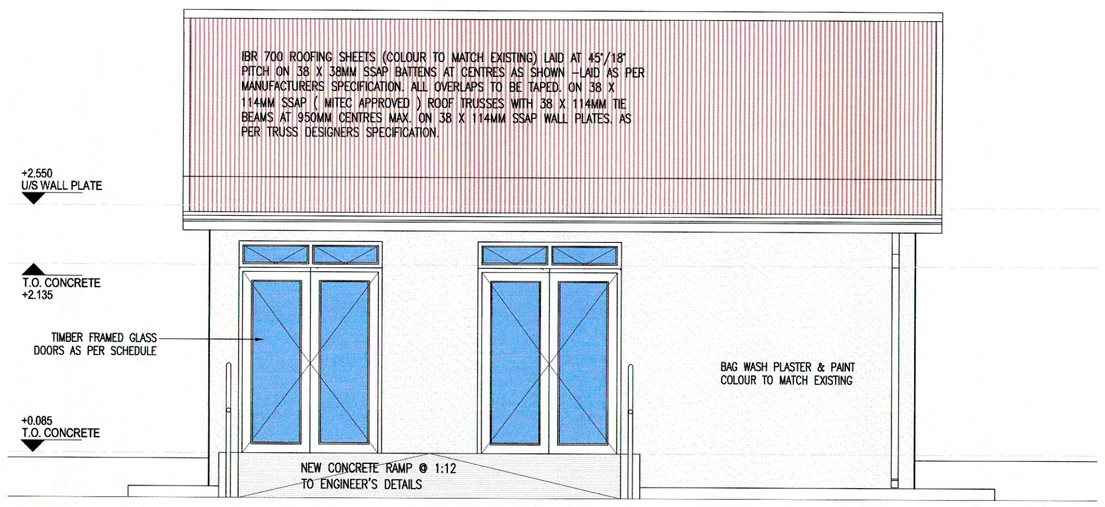

WEST ELEVATION
SCALE 1 : 50

0 0.5 1 2 4m

No.	DATE	AMENDMENT	D.P.W.

NATIONAL DEPT OF PUBLIC WORKS
P/BAG X54315, DURBAN 4000

Copyright vests in the Department of Public Works

as-built drawings

certified as-built drawings as per Centralised Drawing Archive AS-BUILT DRAWING REQUIREMENTS

name:
date:
professional registration no.:

cad file name: EDIT
page type: A 1

public works
Department: Public Works
REPUBLIC OF SOUTH AFRICA

DIRECTOR-GENERAL
MR. MZIWONKE DLABANTU

consultant

diversegroupofindependentthinkers

DURBAN	JOHANNESBURG	EAST LONDON
Section3,The Spinnaker 180 Mahatma Gandhi Durban 4001 Tel: 031 368 3122	**1st Floor, Craigavon House Broadacres Shopping Cntr Cnr. Cedar / Valley Roads, Broadacres 2021 Tel: 011 022 4042/3**	No. 7 Belgrave Road Southern Wood East London 5214 Tel: 043 704 8300

discipline: ARCHITECTURE

service

idt Independent development trust

WCS number: 25473

drawing title: SECTIONS & ELEVATIONS

ref.no.	EDIT	designed	NFS
scale	AS SHOWN	drawn	ET
date	JULY 2013	checked	NFS

DPW drawing number