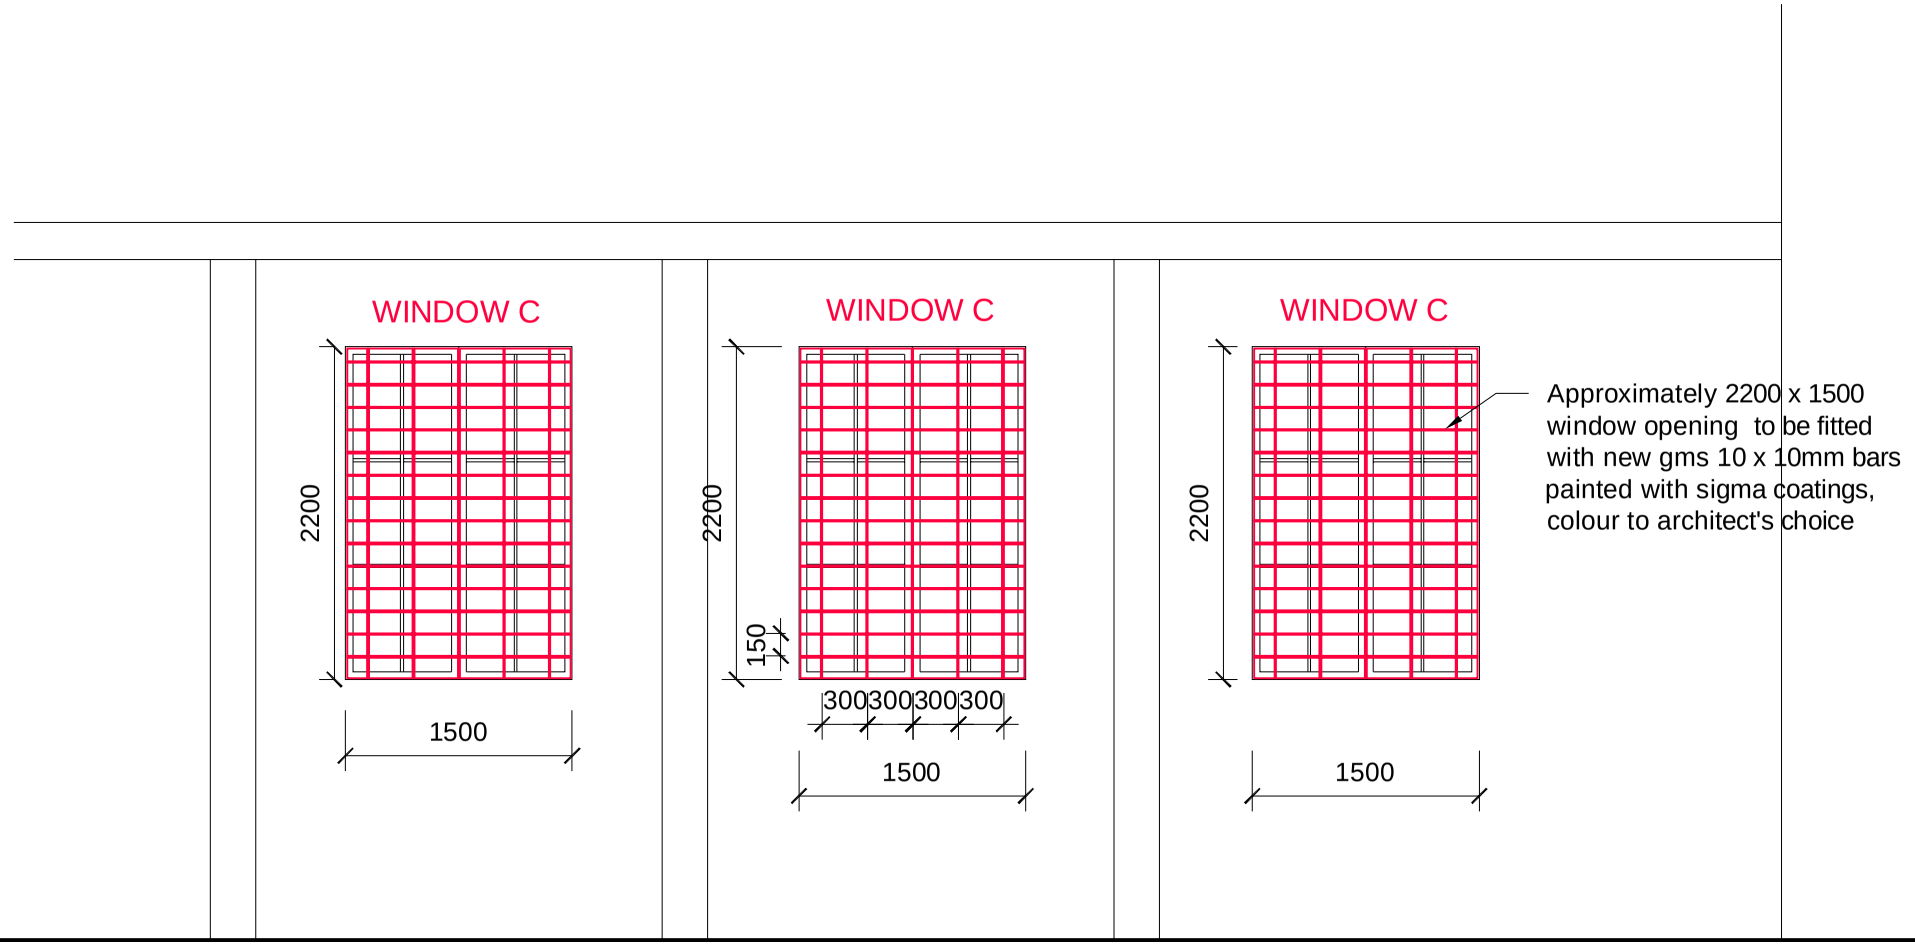

ALL WINDOW OPENINGS AND DIMENSIONS TO BE CHECKED ON SITE
AND ALL DISCREPANCIES TO BE CONFIRMED WITH ARCHITECT

TOTAL WINDOW C: 3

CHOROMANSKI ARCHITECTS
P.O. BOX 201864 DURBAN NORTH 4016 KWA-ZULU NATAL SOUTH AFRICA
490 LILIAN NGOYI ROAD MORNINGSIDE DURBAN 4001 KWZ-ZULU NATAL
TEL +27 31 303 2985 | FAX +27 31 303 2918 | INFO@CHOROMANSKI.COM

CLIENT	REVISIONS			DRAWING:	DESIGNED	RC		SCALE	1:50
	NUMBER	DATE	DETAILS	BURGLAR BARS WINDOW C	DRAWN	JM		DATE	2015.09.21
					APPROVED	RC		COPYRIGHT RESERVED	
					PROJECT	STAGE	DRAWING	NUMBER	REV	REVISION DATE
					BH	T	D	6004	-	-