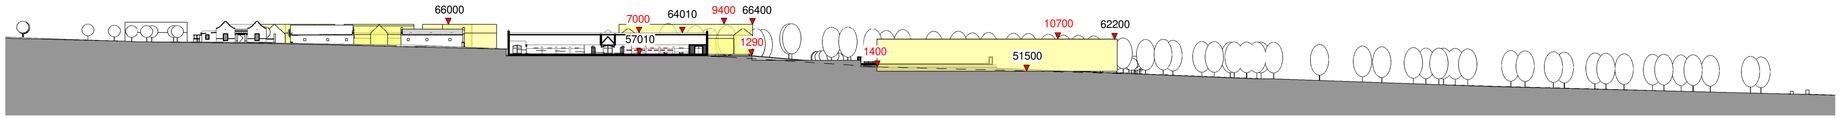

1 Section A-A
1 : 1000

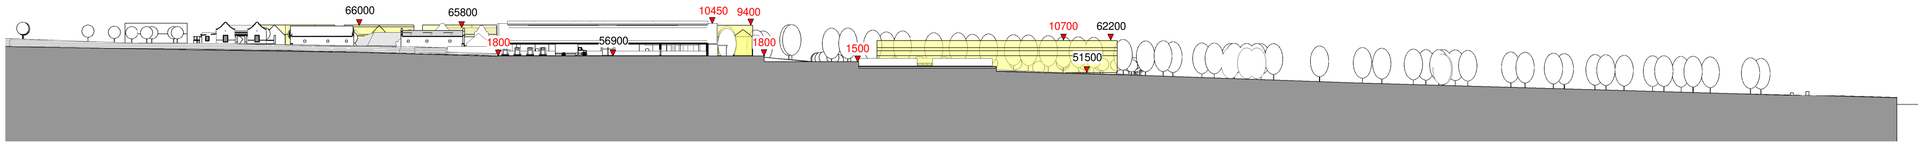

3 Section B-B
1 : 1000

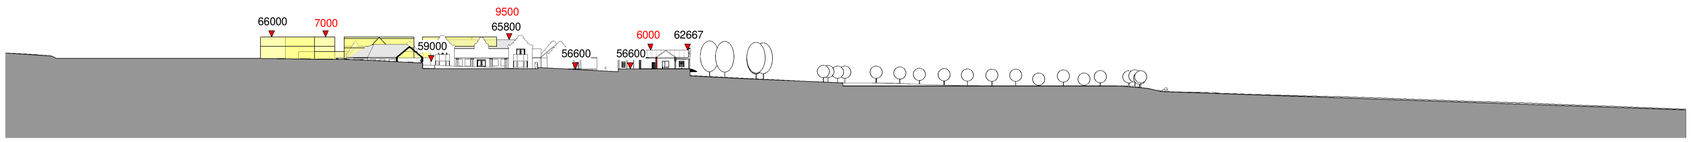

2 Section C-C
1 : 1000

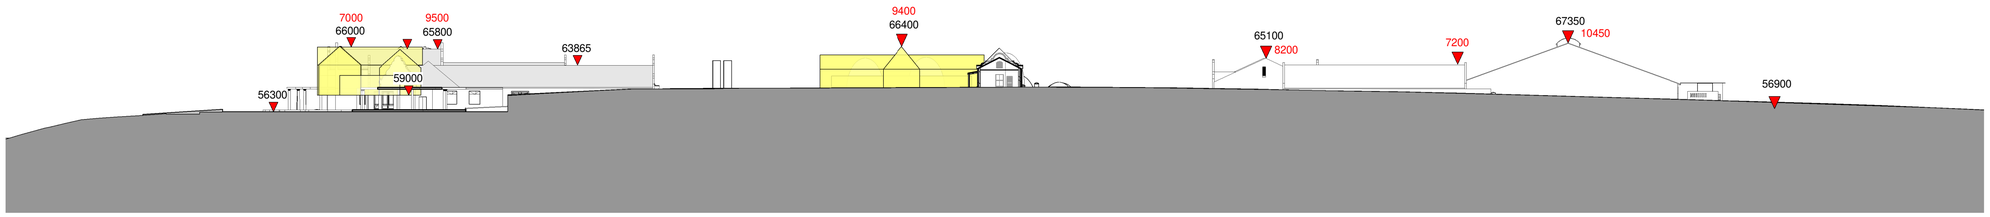

4 Section D-D
1 : 500

FOR INFORMATION

COPY RIGHT RESERVED

THIS DRAWING AND ALL ASSOCIATED INFORMATION REMAINS THE PROPERTY OF BOUWER ARCHITECTS UNLESS OTHERWISE SPECIFIED

NOTE
ALL WORK TO BE IN ACCORDANCE WITH THE "NATIONAL BUILDING REGULATIONS" AND THE SABS 0400 MINIMUM STANDARDS SPECIFICATIONS. ALL DIMENSIONS AND LEVELS TO BE CHECKED ON SITE AND ANY DISCREPANCIES REPORTED TO THE ARCHITECTS PRIOR TO THE COMMENCEMENT OF CONSTRUCTION OR MANUFACTURING

REVISIONS

suffix	date	description

B·O·U·W·E·R
ARCHITECTS

Tel: 021 914 3301 **Fax: 086 6707 730**
PO Box 4801 O Tyger Valley O 7536

info@bouwerarchitects.co.za

H.M BOUWER
SACAP Reg. # 7655

C.P. AGENBAG
SACAP Reg. # 5682

town & urban planners

quantity surveyor

engineers - civil & structural

engineers - electrical & mechanical

client
Hannes Bouwer

PROJECT
CONSTANTIA UITSIG

DRAWING TITLE
SITE SECTIONS

scale	date
As indicated	2019-04-24
project no	**drawing no**
13-11-177	0001
drawn	**revision**
DB/AP	

2019/04/24 3:14:20 PM