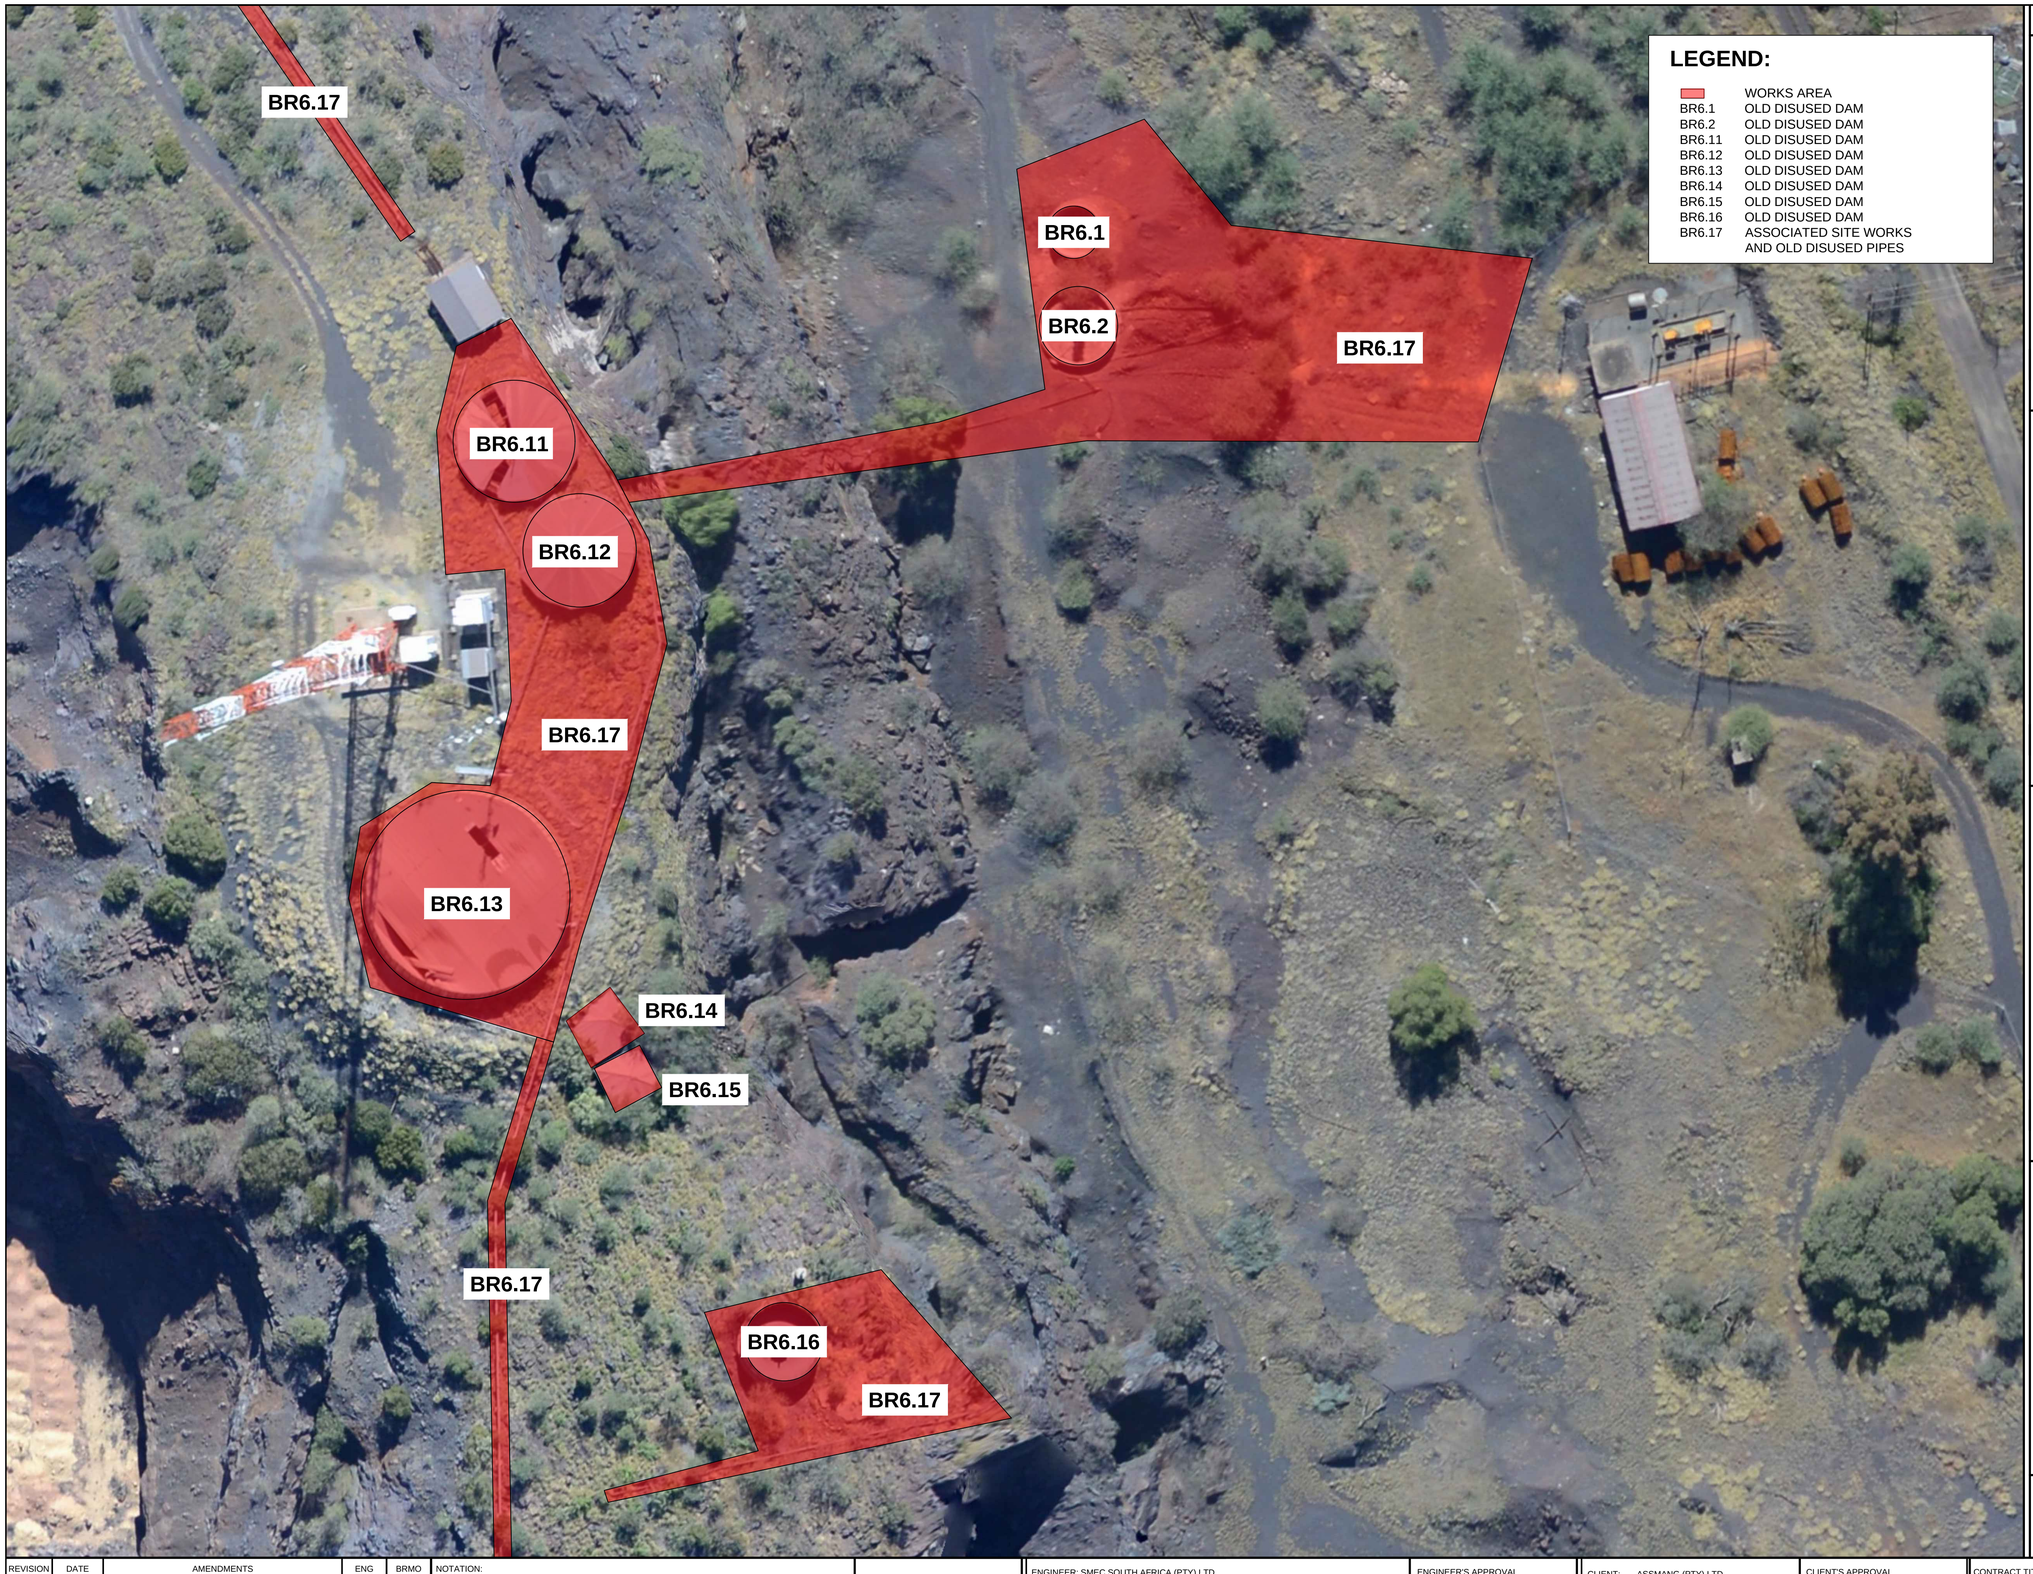

LEGEND:

	WORKS AREA
BR6.1	OLD DISUSED DAM
BR6.2	OLD DISUSED DAM
BR6.11	OLD DISUSED DAM
BR6.12	OLD DISUSED DAM
BR6.13	OLD DISUSED DAM
BR6.14	OLD DISUSED DAM
BR6.15	OLD DISUSED DAM
BR6.16	OLD DISUSED DAM
BR6.17	ASSOCIATED SITE WORKS AND OLD DISUSED PIPES

PHOTOS FOR ILLUSTRATIVE PURPOSES

OLD DISUSED DAMS

OLD DISUSED DAMS

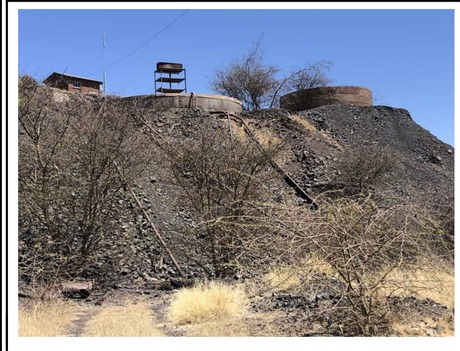

OLD DISUSED DAMS AND PIPES

NOTES:

ISSUED FOR CONSTRUCTION

REVISION	DATE	AMENDMENTS	ENG	BRMO
0	2022/07/07	ISSUED FOR CONSTRUCTION		

NOTATION:

GERCO LOMBARD 2021/01/28 — DESIGNED — DATE

JOHANN SAAYMAN 2022/07/07 — CHECKED BY — DATE

GERCO LOMBARD 2022/07/07 — DRAWN BY — DATE

ENGINEER: SMEC SOUTH AFRICA (PTY) LTD
6 DALHAM ROAD
KIMBERLEY
8301

SMEC South Africa
Member of the Surbana Jurong Group

ENGINEER'S APPROVAL

2022-07-08

J. SAAYMAN Pr (Tech) Eng
ECSA: 201220275
PROJECT ENGINEER — DATE

CLIENT: ASSMANG (PTY) LTD
BLACK ROCK MINE OPERATIONS
PO BOX 187
SANTOY
8491

ASSMANG MANGANESE
BLACK ROCK MINE OPERATIONS

CLIENT'S APPROVAL

13/07/2022

R. PRINSLOO
PROJECT MANAGER — DATE

CONTRACT TITLE
REHABILITATION WORKS FOR ASSMANG (PTY) LTD
BLACK ROCK MINE OPERATIONS

DRAWING NUMBER
BK143-LD-BR6.1

DRAWING TITLE
LAYOUT DRAWING - BLACK ROCK OLD DISUSED DAMS 1

REVISION NUMBER
REV-0