Legend

Aluwani Solar PV

- Access Point A
- Access Point B
- Access Road
- Fence
- Internal Roads
- Available area
- BESS
- Eskom Switching Station
- IPP Substation
- Laydown Area
- PV Structures
- O&M Buildings
- Diesel Storage
- Inverters
- Farm Portions

FREE STATE PROVINCE LOCALITY MAP

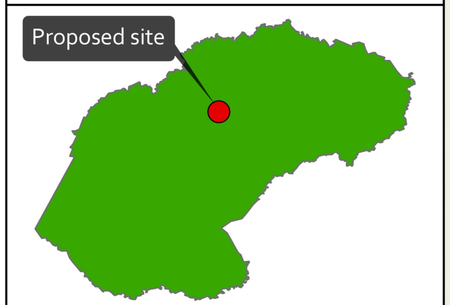

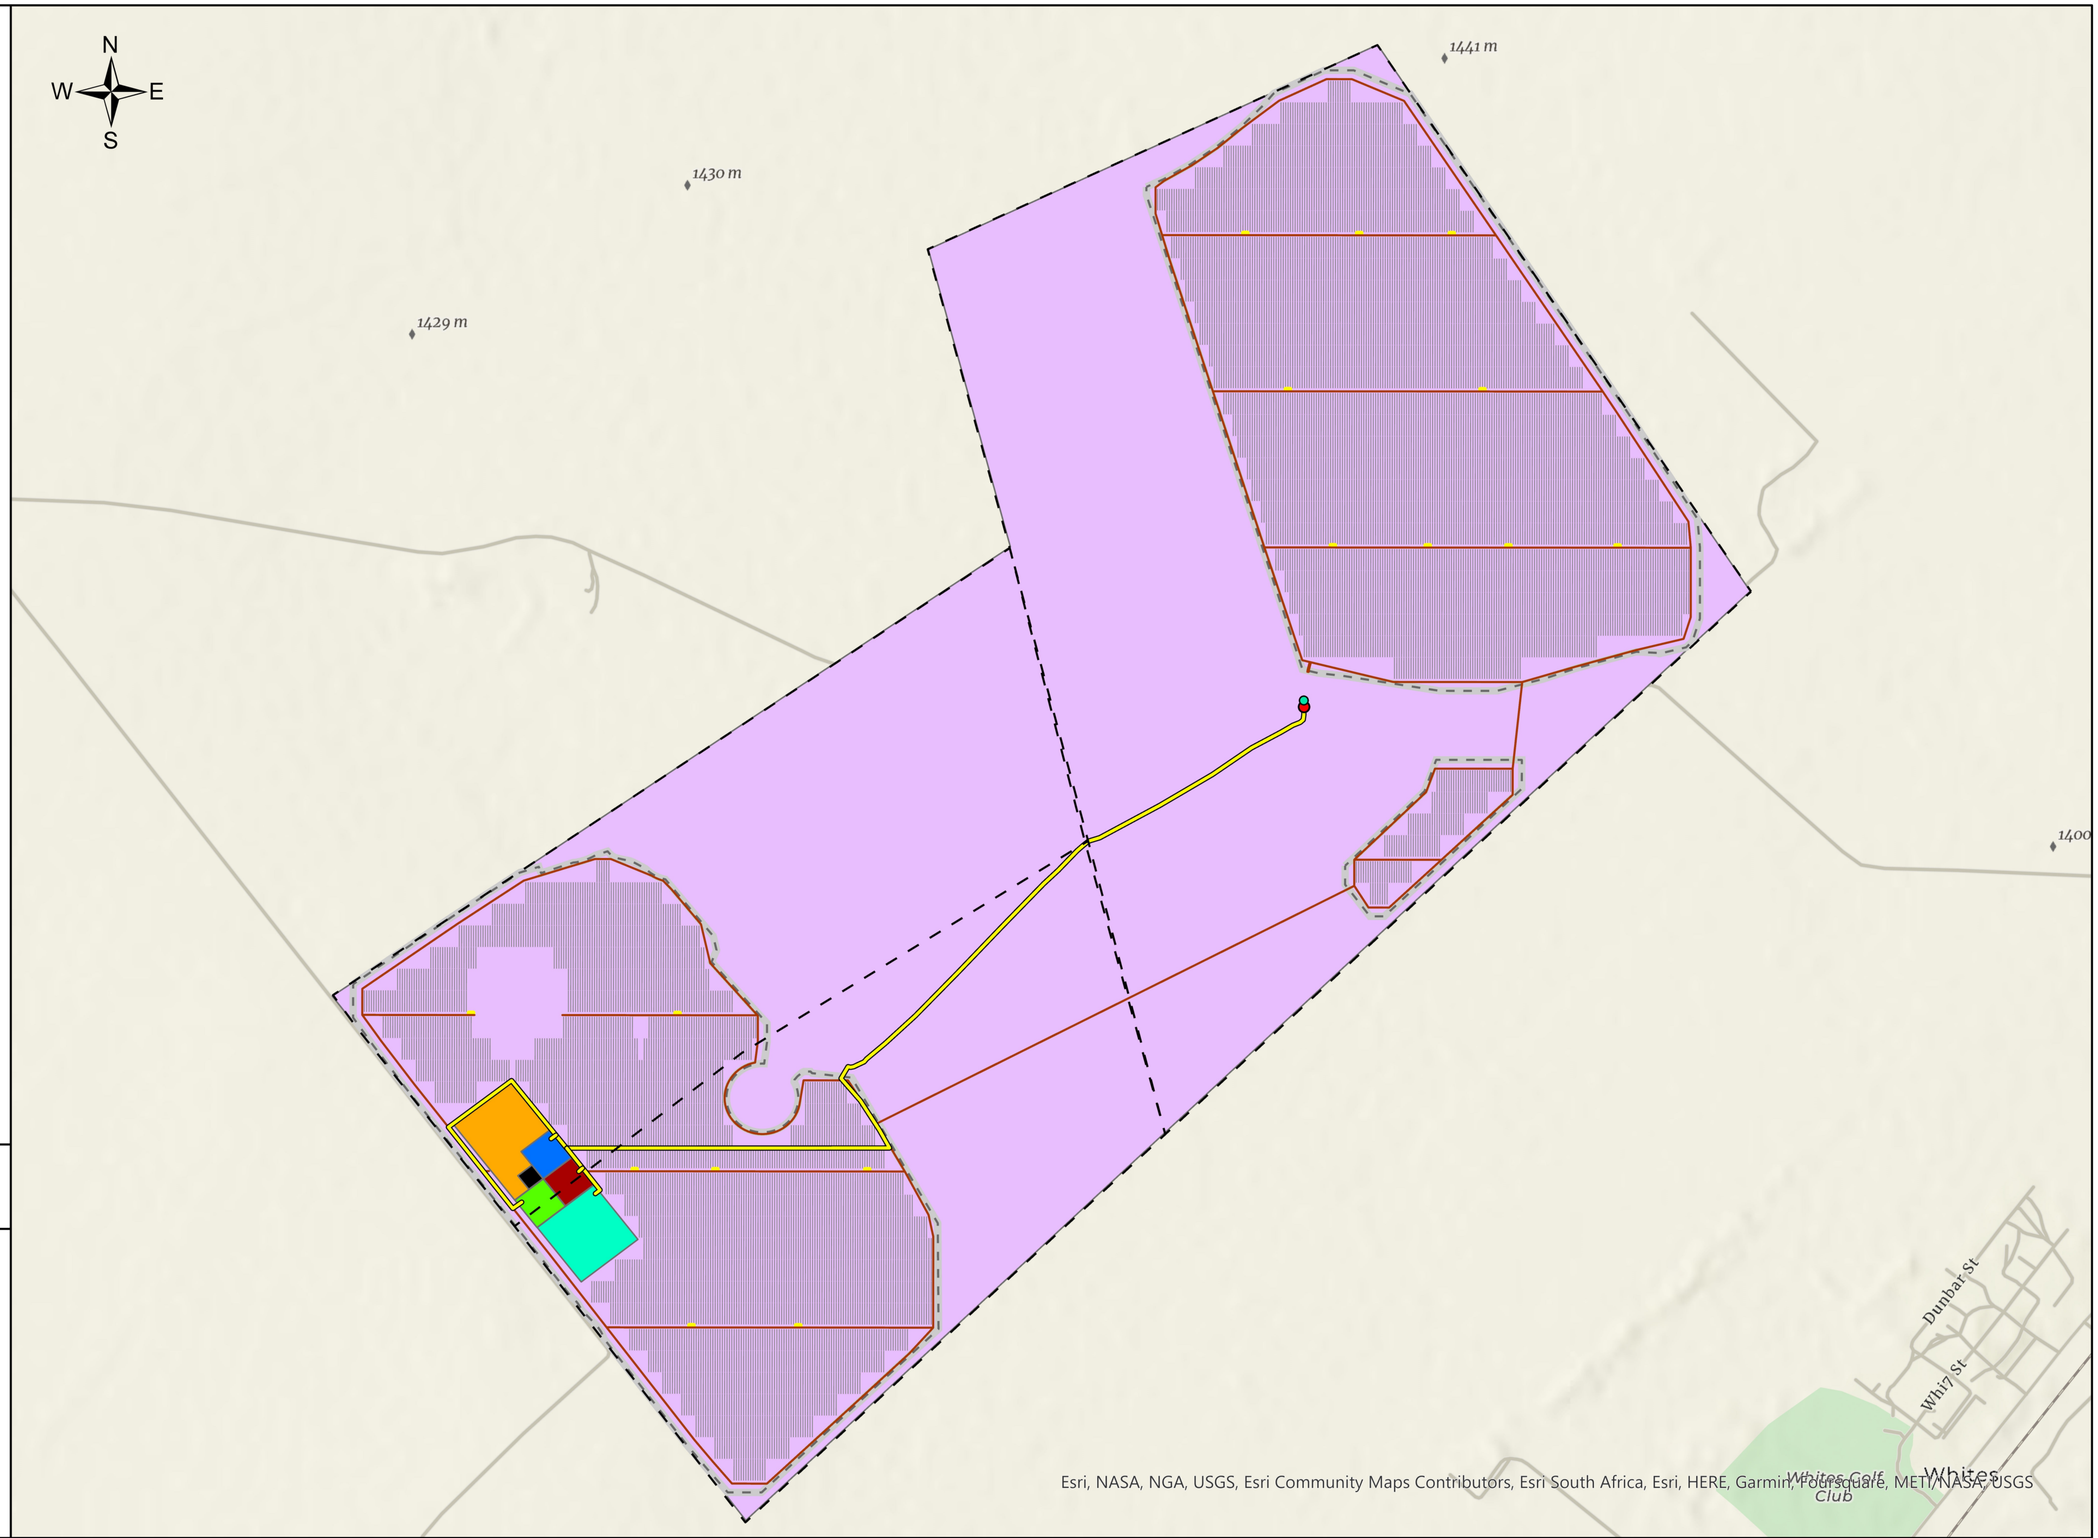

SOLIS ENVIRONMENTAL

LAYOUT MAP: THE DEVELOPMENT OF THE PROPOSED ALUWANI SOLAR PV NEAR HENNENMAN, FREE STATE PROVINCE

Data Source:
Aluwani Solar PV (Pty) Ltd

GPS (DDM):
27° 59,5929838' S
26° 58,1252648' E

0 240 480 960
Meters

Project No:
2023-22

Date Exported:
2023/08/22 09:26