Legend

Litha Solar PV

- Access Road
- Fence
- Internal Roads
- Available area
- BESS
- Eskom Switching Station
- IPP Substation
- Laydown Area
- O&M Buildings
- Inverters
- PV Panels
- Diesel Storage Area

FREE STATE PROVINCE
LOCALITY MAP

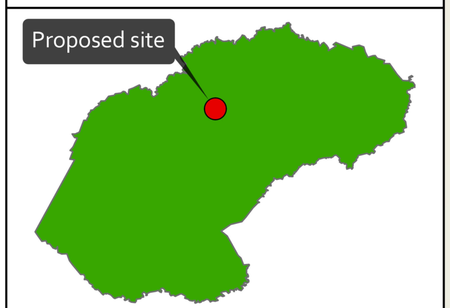

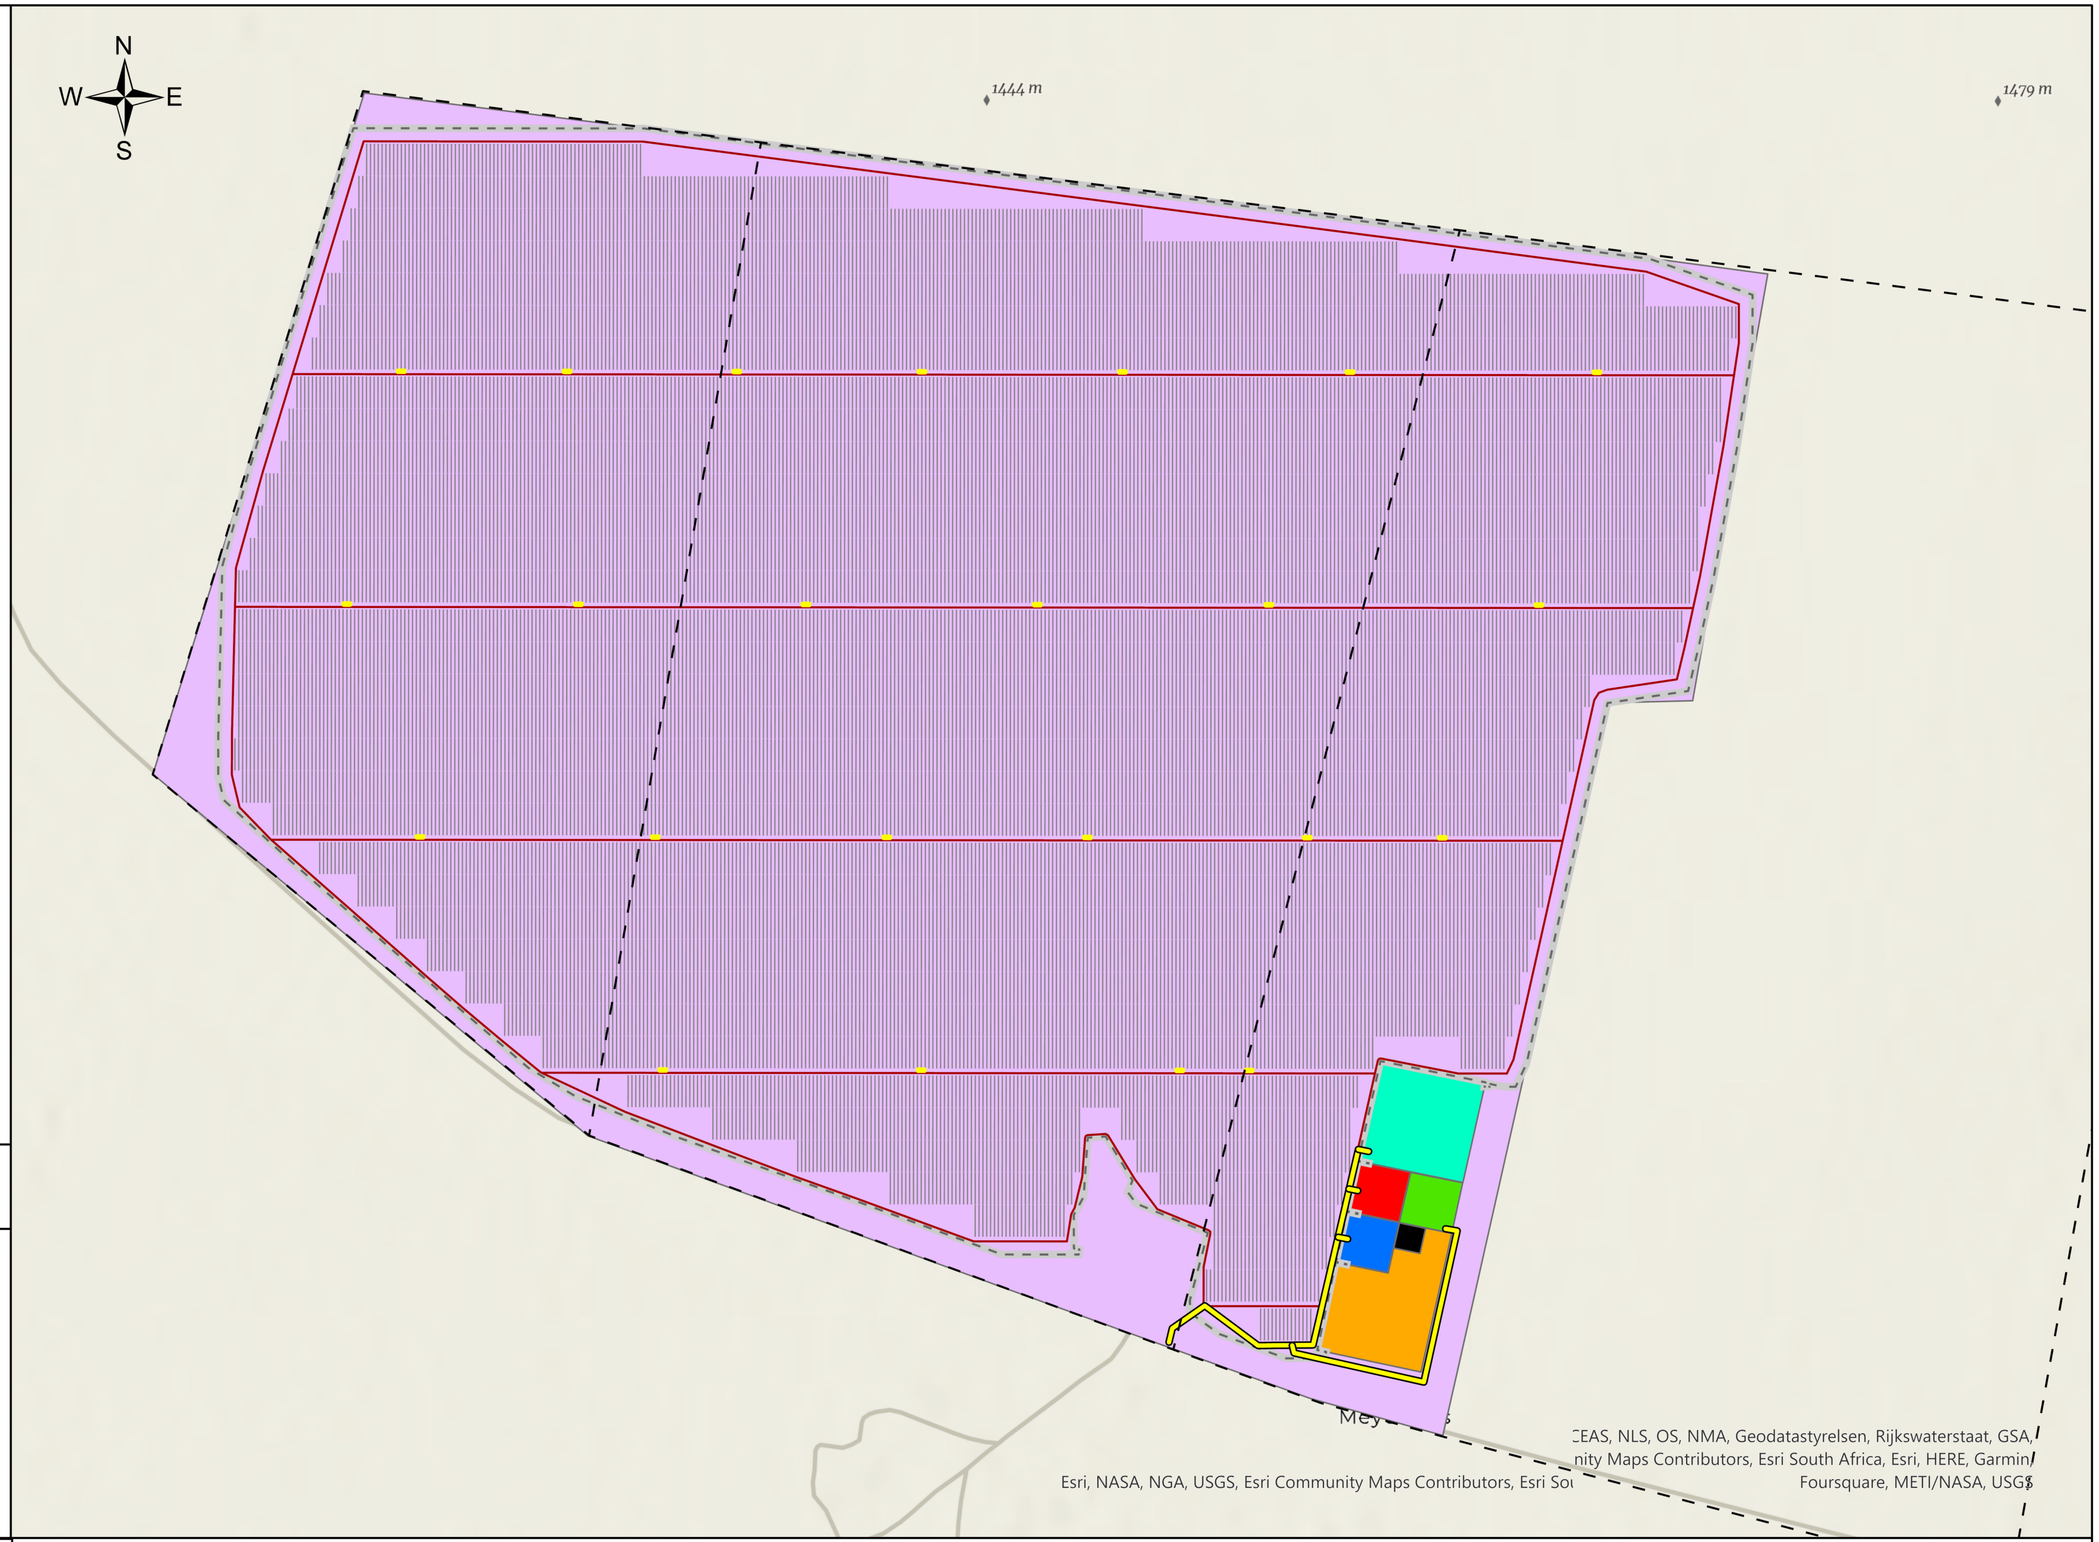

SOLIS ENVIRONMENTAL

LAYOUT MAP: THE DEVELOPMENT OF THE PROPOSED LITHA SOLAR PV NEAR HENNENMAN, FREE STATE PROVINCE

Data Source:	GPS (DDM):		Project No:	Date Exported:
Litha Solar PV (Pty) Ltd	27° 54,3028204' S 26° 55,2179151' E	0 163 325 650 Meters	2023-22	2023/08/07 18:03