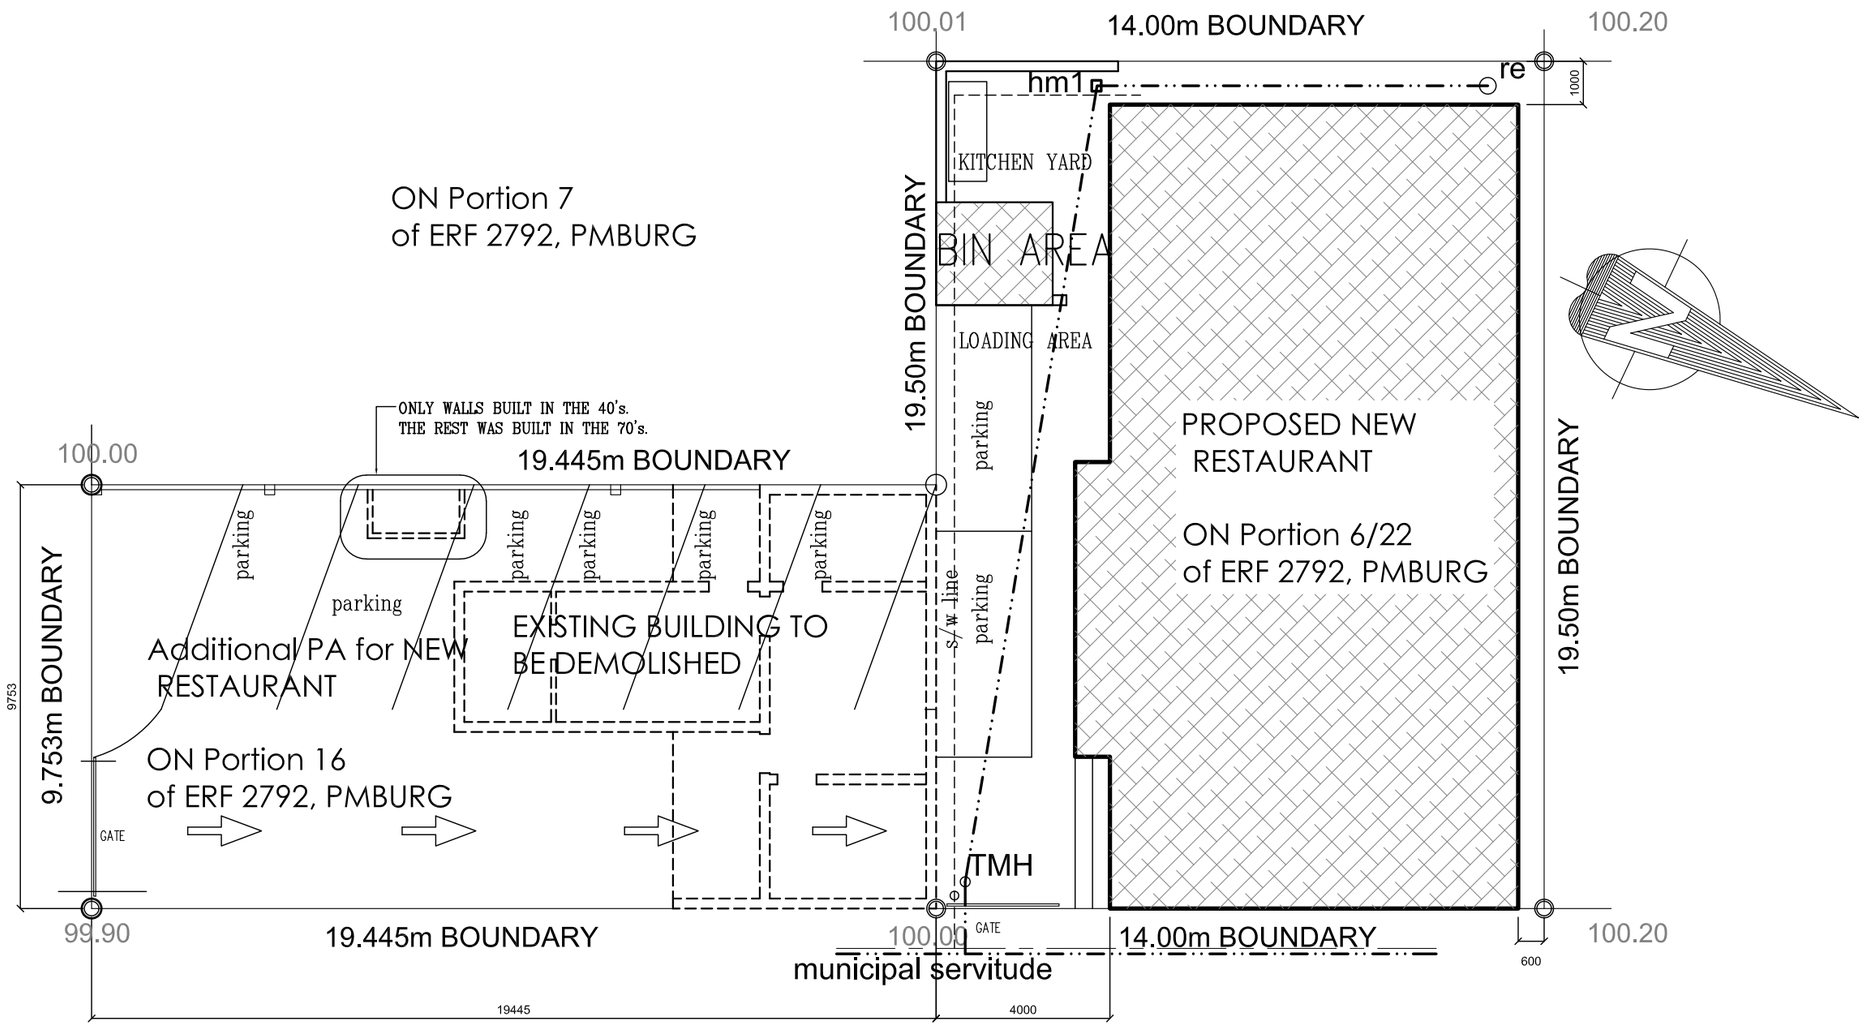

DESCRIPTION

ARCHITECT

NATHI DUMA ARCHI TECHNOLOGIST

47 JORDAAN ROAD WESTGATE
PIETERMARITZBURG 3201
Cell: 072 239 0798
SACAP REG NO: T 0819
e-mail- nathi.arksolutions@telkomsa.net
e-mail- nathi.solutions@gmail.com

CLIENT

Mr. NENE

PROJECT

DEMOLISH PLAN
FOR
NENE FAMILY
ON Portion 16 of ERF 2792, PMBURG
(PRINCE ALFRED STEET,PMB)
Occupancy of Classification: A1

DRAWINGS:

SITE PLAN ,

DATE	SCALE	DRAWN	CHECKED
AUG 2019	1:100	NDD	

PROJECT No.	DRAWING No.	REVISION
1905	SHEET 1 of 1	00