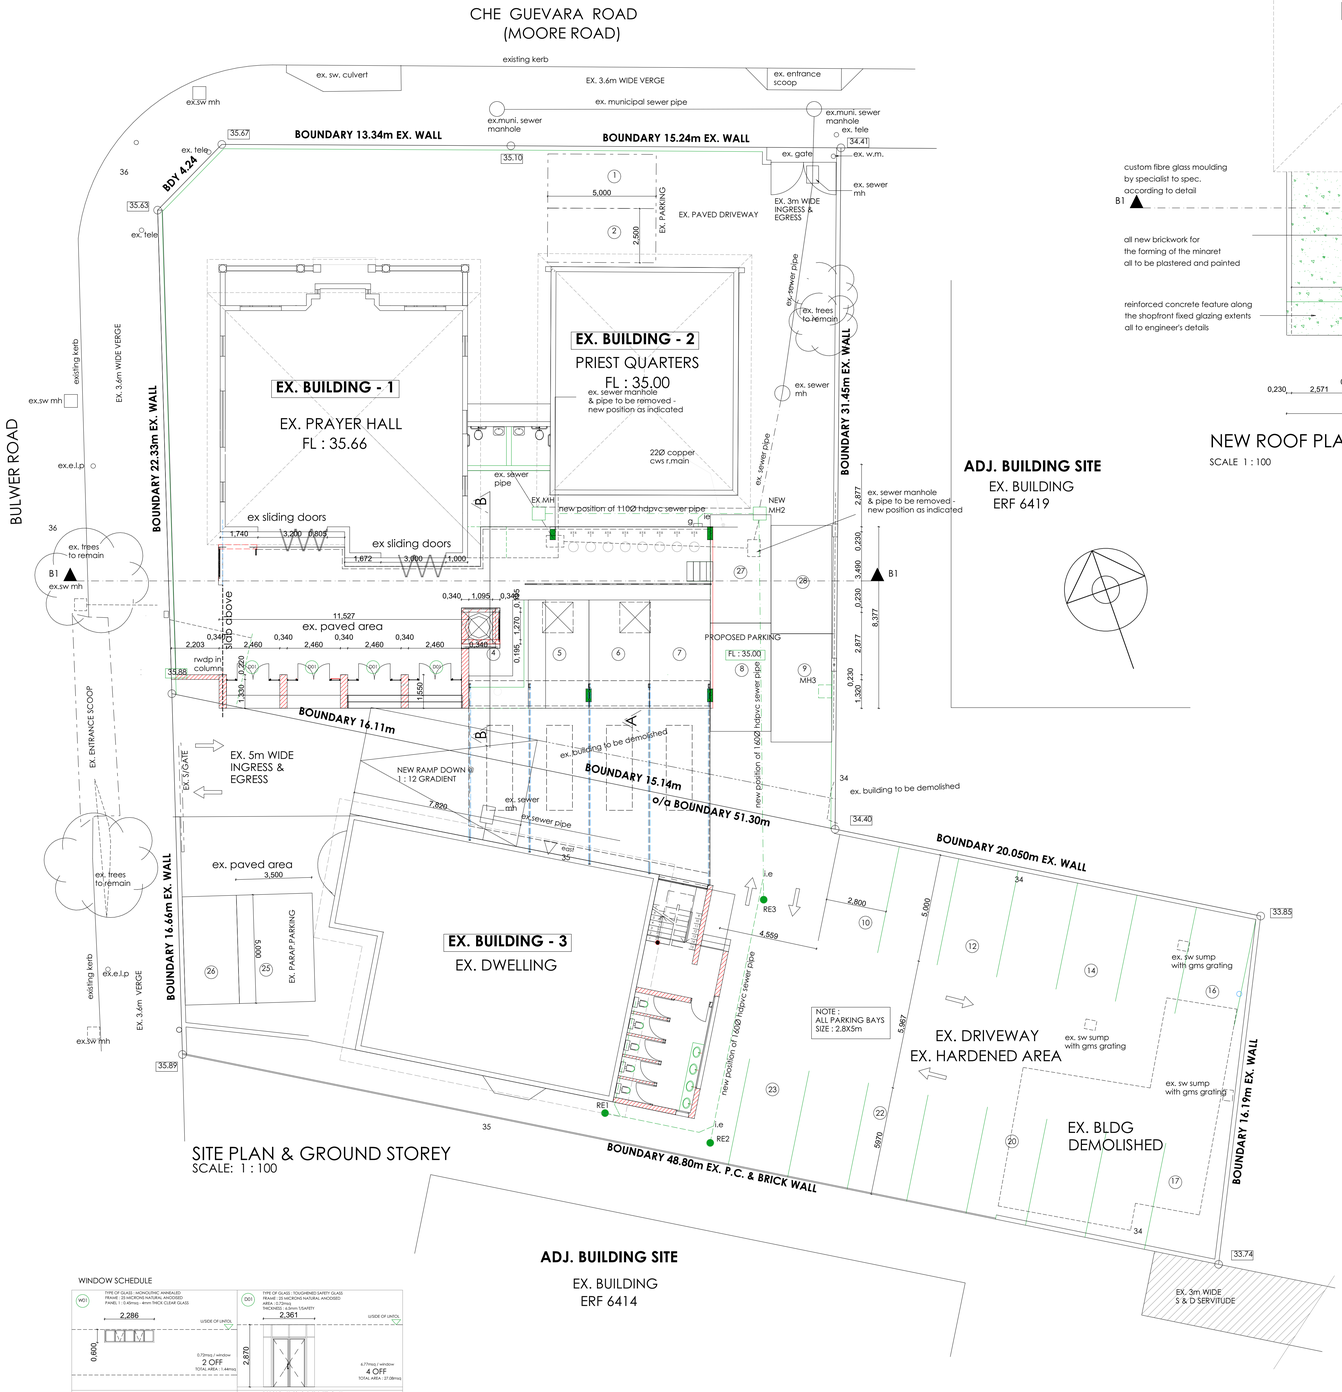

SITE PLAN & GROUND STOREY
SCALE: 1 : 100

NEW ROOF PLAN
SCALE 1 : 100

NEW TOILETS
FIRST STOREY PLAN
SCALE 1 : 100

NEW TOILETS
GROUND FLOOR PLAN
SCALE 1 : 100

WINDOW SCHEDULE

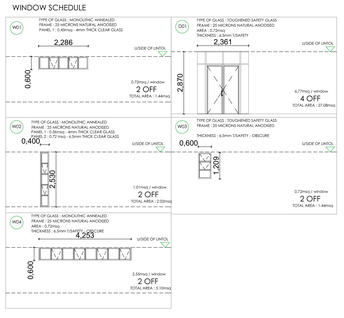

NOTES
1. All levels and dimensions to be checked on site prior to commencing work.
2. All work to be in accordance with the National building Regulations and Local Authority by-laws.
3. This drawing is copyright to Y.M.A.D.

architects registration no:

architects signature:

Subject: **STAGE: COUNCIL SUBMISSION**

Date: **06 JUNE 2022** Scale/s: **1: 100**

Proposed: **ADDITIONS AND ALTERATIONS TO EXISTING MOSQUE**

Cadastral Description: **ERF 12715 DURBAN**

Street Address: **294, 298 Che Guevara 61 Bulwer Road**

Owner/s: **GLENWOOD EDUCATIONAL TRUST**

ICONIC

YMAD
YUSUF MOOLA ARCHITECTURE DESIGNED
Cell: 071 676 3645
ymad.arch@gmail.com

Drawing Number: GET 501