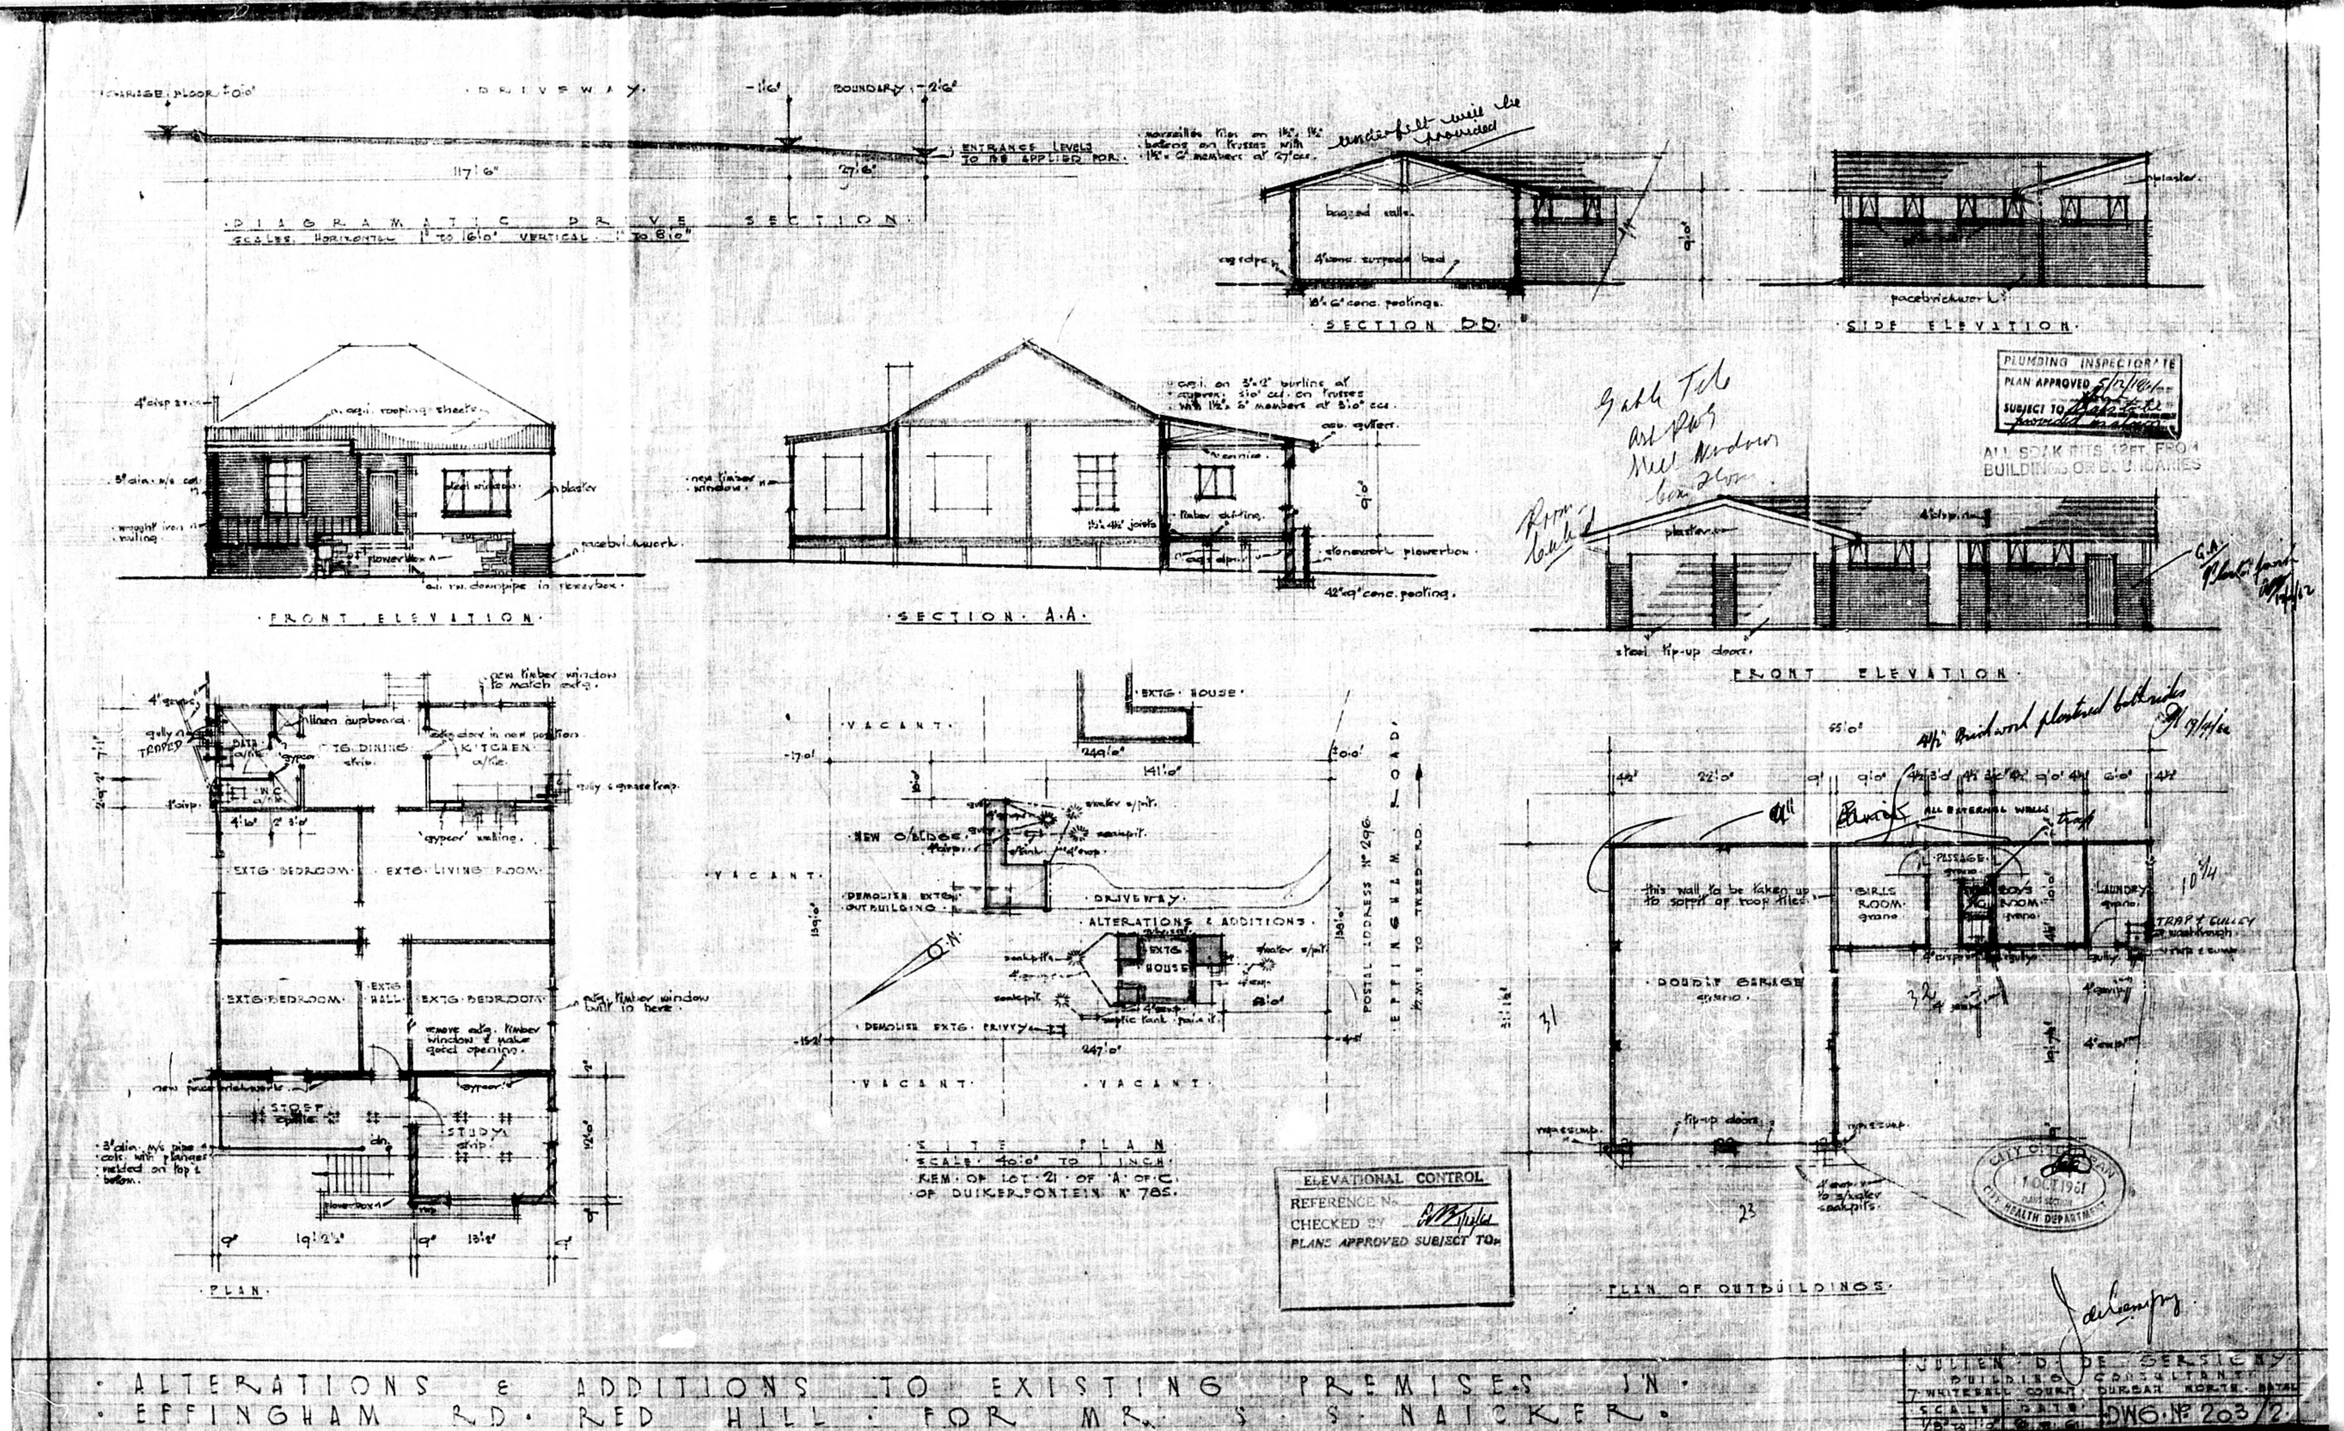
DRIVEWAY
BOUNDARY
ENTRANCE LEVELS TO BE APPLIED FOR.
117'6"
DIAGRAMATIC DRIVE SECTION
SCALES: HORIZONTAL 1" TO 16'0" VERTICAL 1" TO 8'0"
SECTION D.D.
SIDE ELEVATION
FRONT ELEVATION
SECTION A.A.
FRONT ELEVATION
PLUMBING INSPECTORATE
PLAN APPROVED
ALL SOAK PITS 12FT. FROM BUILDINGS OR BOUNDARIES
PLAN
SITE PLAN
SCALE: 40'0" TO 1 INCH
REM. OF LOT 21 OF 'A' OF C. OF DUIKERFONTEIN No 785.
EXTG. HOUSE
VACANT
NEW OUTBUILDING
DRIVEWAY
ALTERATIONS & ADDITIONS
DEMOLISH EXTG. OUTBUILDING
DEMOLISH EXTG. PRIVY
EFFINGHAM ROAD
POSTAL ADDRESS No 296
ELEVATIONAL CONTROL
REFERENCE No.
CHECKED BY
PLANS APPROVED SUBJECT TO:
PLAN OF OUTBUILDINGS
CITY COUNCIL
1 OCT 1961
HEALTH DEPARTMENT
ALTERATIONS & ADDITIONS TO EXISTING PREMISES IN EFFINGHAM RD. RED HILL FOR MR. S. S. NAICKER.
JULIEN DE SERSIGNY
BUILDING CONSULTANT
7 WHITEHALL COURT, DURBAN NORTH, NATAL
DWG. No 203/2