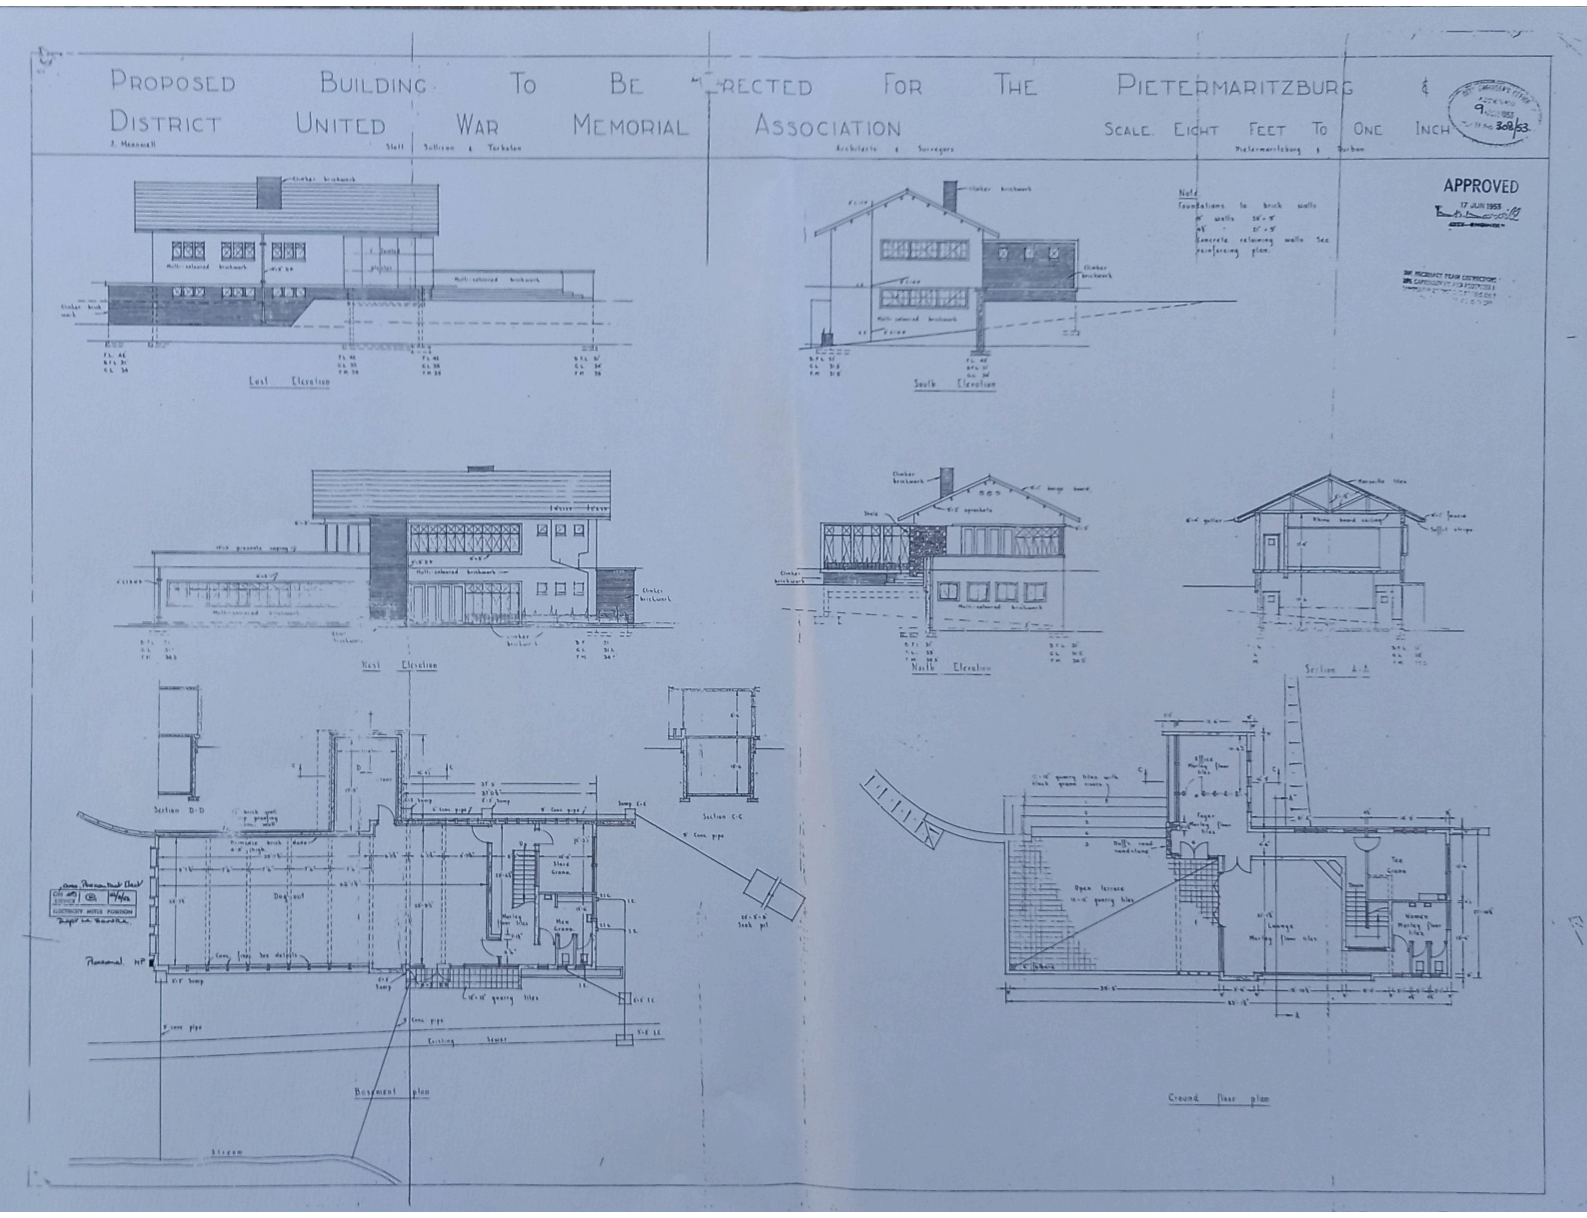
PROPOSED BUILDING TO BE ERECTED FOR THE PIETERMARITZBURG & DISTRICT UNITED WAR MEMORIAL ASSOCIATION
SCALE EIGHT FEET TO ONE INCH
APPROVED
17 JUN 1953
Note
Foundations to brick walls
Concrete retaining walls See reinforcing plan.
Lost Elevation
South Elevation
West Elevation
North Elevation
Section A-A
Section D-D
Section C-C
Basement plan
Ground floor plan