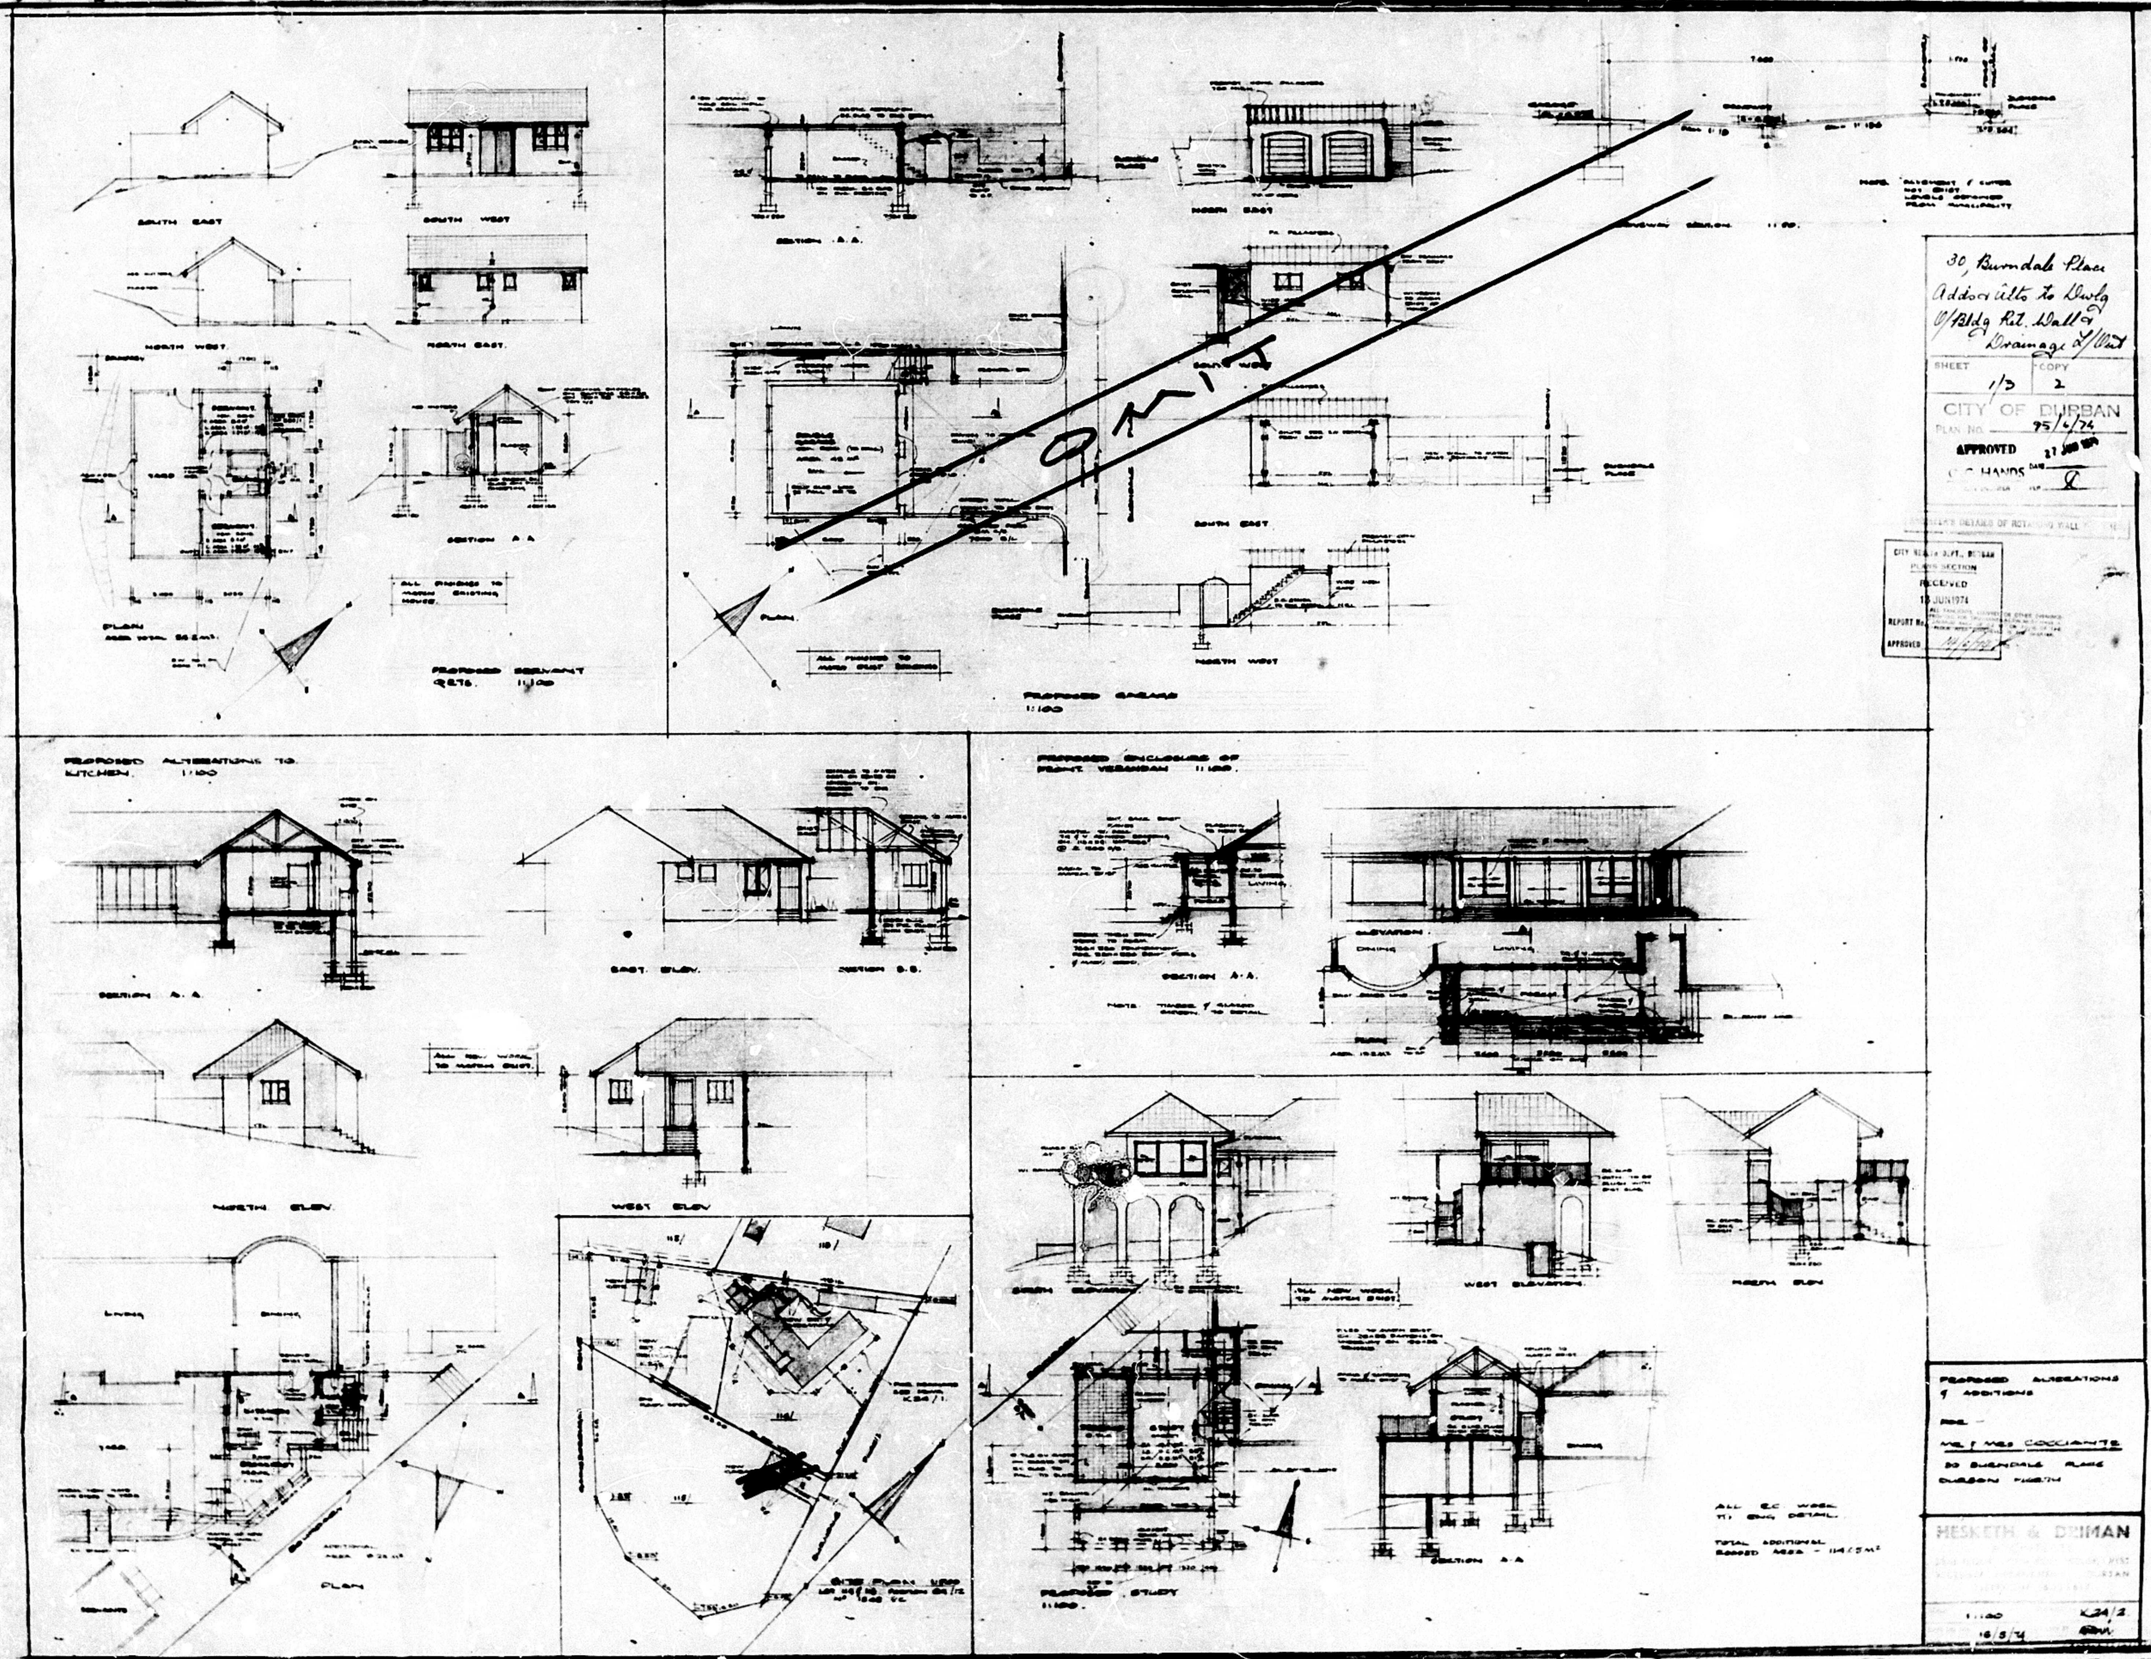

30, Burndale Place
Add'n & Alts to Dwlg
O/Bldg Ret. Wall &
Drainage L/Out

SHEET 1/3 COPY 2

CITY OF DURBAN
PLAN NO. 95/6/74
APPROVED 27 JUN 1974
C.C. HANDS DATE
ENGINEER'S DETAILS OF ROTATING WALL
CITY HEALTH DEPT., DURBAN
PLANS SECTION
RECEIVED
18 JUN 1974
REPORT No.
APPROVED

PROPOSED ALTERATIONS & ADDITIONS
FOR
MR. & MRS COCCIANTE
30 BURNDALE PLACE
DURBAN NORTH

HESKETH & DRIMAN
ARCHITECTS
KITCHEN & DRAINAGE
DURBAN

1:100 K24/2
16/5/74