NOTE ! CHECK ALL DIMENSIONS ON SITE BEFORE COMMENCING ANY WORK

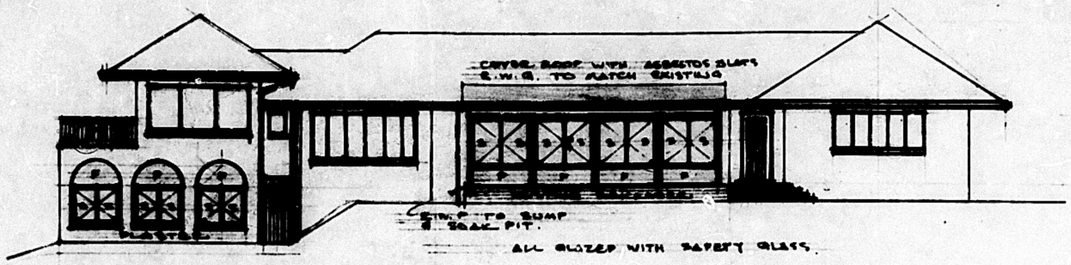

SOUTH ELEVATION

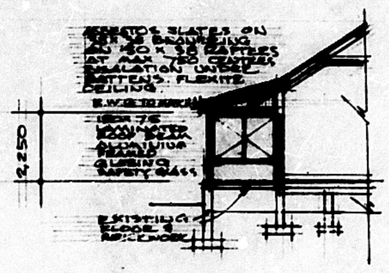

SECTION B - B

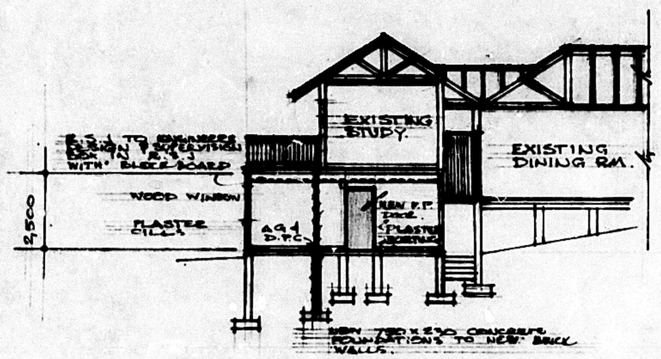

SECTION A - A

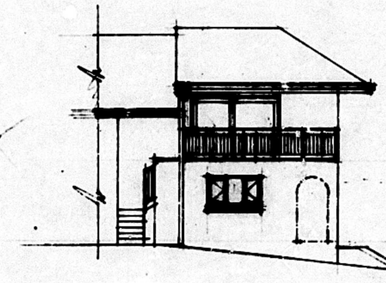

W ELEVATION

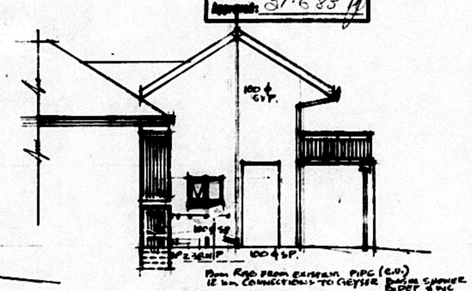

N ELEVATION

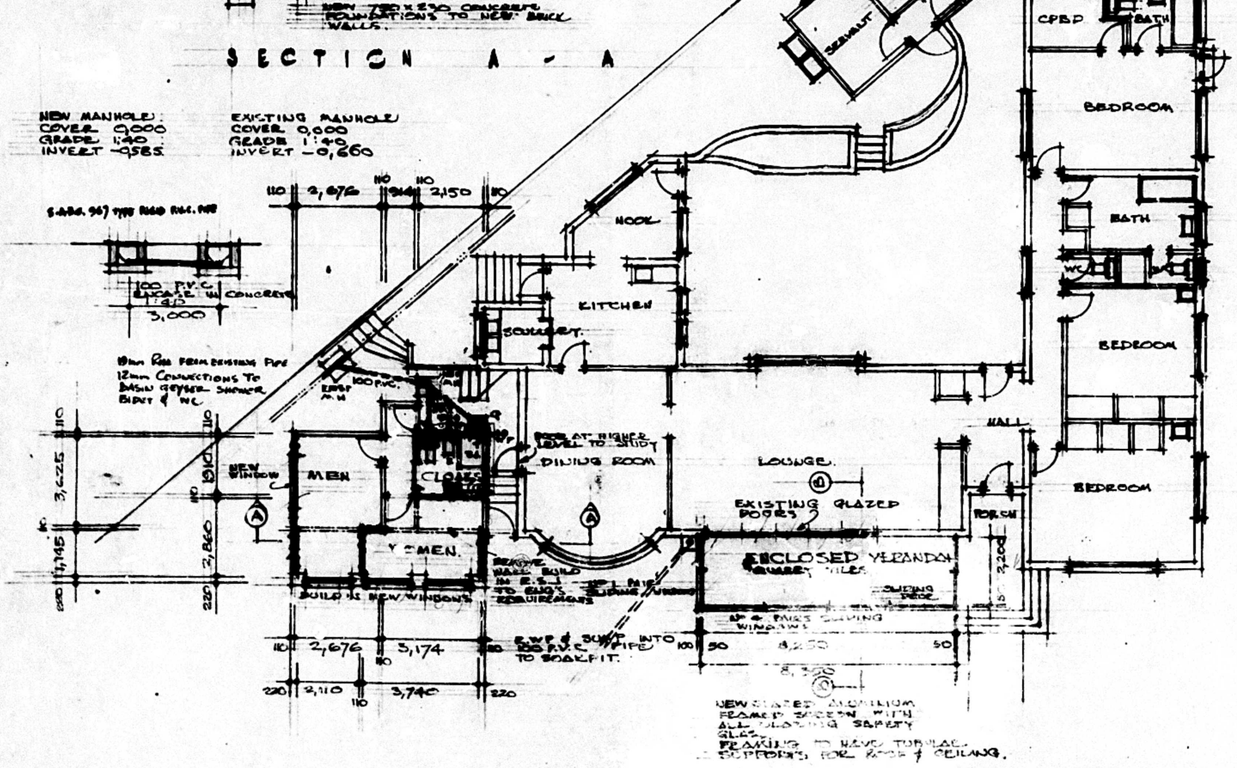

1 : 100 SCALE GROUND FLOOR PLAN

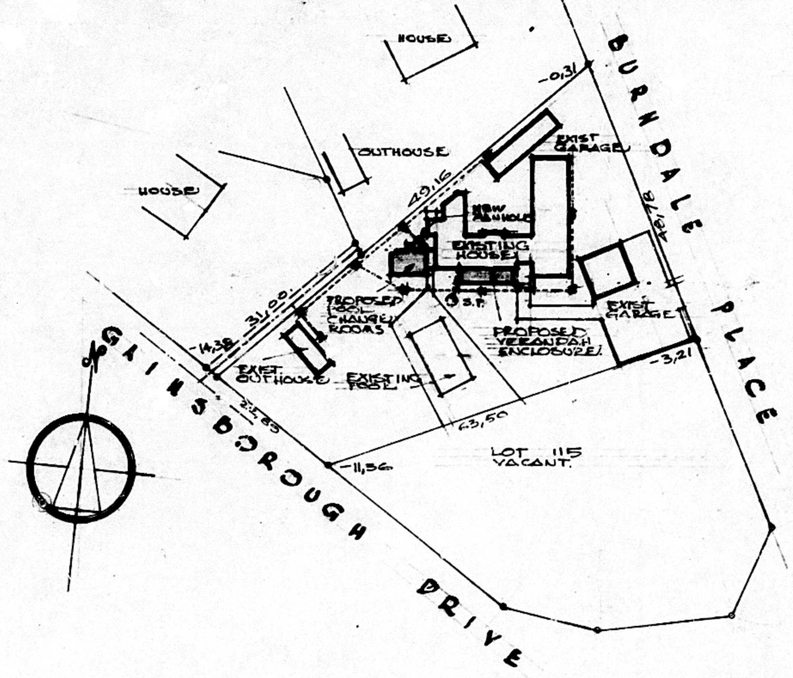

1 : 500 SCALE

SITE PLAN

SITE DESCRIPTION LOT 114 OF PORTION 69 OF 12
No 1548 VICTORIA COUNTY
POSTAL ADDRESS No 30 BURNDALE PLACE.
DURBAN NORTH.

ADDITIONAL FLOOR AREA = 18.78m²

REVISIONS

SHEET 1/1 COPY 2

CITY OF DURBAN
PLAN No. 679/S/83
APPROVED
1983-07-07
D. C. MACLEOD
City Engineer

Any person undertaking building operations in accordance with this plan is required to ascertain from the City Electrical Engineer the location of underground cables in the vicinity of the proposed works prior to the commencement thereof.

WATER INSPECTORATE
APPROVED
DATE 9-6-83
SIGN

PROPOSED POOL CHANGE ROOMS AND ENCLOSURE OF FRONT VERANDAH AT 30 BURNDALE PLACE DURBAN NORTH FOR MRS ROSANNE COCCIANTE.

HESKETH, BRIMAN & PARTNERS
ARCHITECTS
23rd FLOOR, JOHN ROSS HOUSE WEST
VICTORIA EMBANKMENT, DURBAN 4001
TELEPHONE 372526

SCALE 1:100 1:500 | DRAWING NO. 1184/1
DRAWN BY L.R.W
DATE DRAWN 26.4.83 | REVISION NO.