QUARRY 6 B

OWNER	PROPERTY	LEGEND	
First Land Developments David Hill: 083 701 5459 011 341 0690 dhill@ymail.com	Remainder of the farm Doornpoort 295 JR	BORROW PIT	
		AREA	44 ha
		PROPOSED AREA TO BE UTILISED	

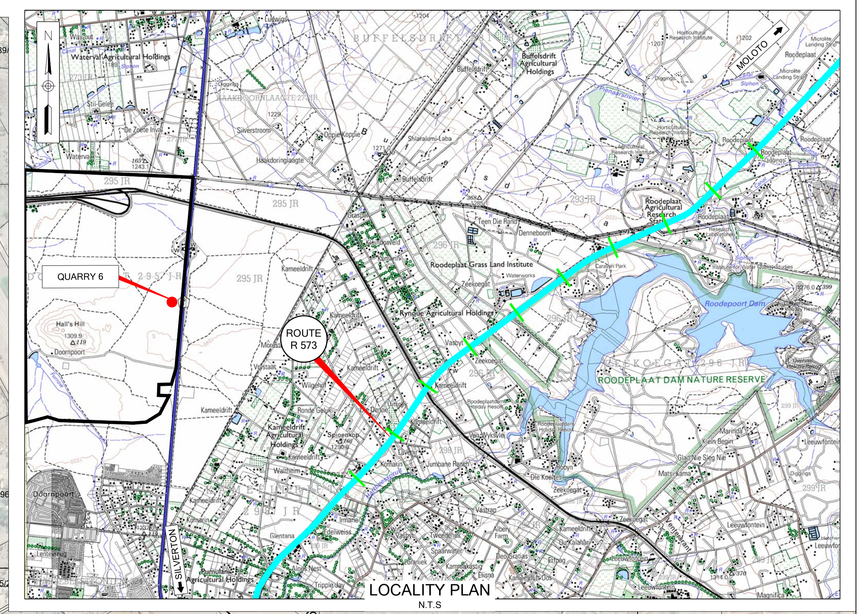

LOCALITY PLAN
N.T.S

No.	DATE	REVISION	CONSULT. ENG.
V1		ORIGINAL VERSION	M.P. BOONSTRA

CONSTRUCTION RECORD
WORKS CONTRACT ENGINEER
Name :
Prof. Reg. No. :
Date :
SANRAL PROJECT MANAGER
Name :
Date :

KBK ENGINEERS (PTY) LTD

KBK Engineers (Pty) Ltd
101 Wapadrant Building
64 Glenwood Road, Lynnwood Glen
Pretoria, 0081
Tel: (012) 348-1822
Fax: (012) 348-1823

PO Box 74786, Lynnwood Ridge, 0040

DESIGNED BY
NAME D.D. ROBERTSON
Prof. Reg. No. 20115112
CHECKED BY
NAME J.C. MARKRAM
Prof. Reg. No. 980187
DRAWN BY
NAME L. DU PREEZ

CONSULTANT APPROVAL
Name : J.C. MARKRAM
Prof. Reg. No. : 980187
Date : DD / MM / YYYY

HEAD OFFICE
48 Tambotie Avenue
Val de Grace
Pretoria
0184

PO Box 415
Pretoria 0001
South Africa

Tel: (012) 844 8000

SANRAL
SOUTH AFRICAN NATIONAL ROADS AGENCY SOC LTD
Reg. No. 1998/ 009854/ 06
BUILDING SOUTH AFRICA THROUGH BETTER ROADS

NORTHERN REGION
38 Ida Street
Menlo Park
Pretoria
0081

Private Bag X17
Lynnwood Ridge
0040

Tel: (012) 426 6200

ACCEPTANCE

THIS ACCEPTANCE IS FOR PROCEDURAL AND ADMINISTRATIVE REVIEW PURPOSES ONLY AND DOES NOT ATTRACT LEGAL LIABILITY OR LIABILITY OF ANY KIND FROM WHATSOEVER CAUSE OR HOWEVER ARISING

for CEO: SA NATIONAL ROADS AGENCY SOC LTD.
Date:

PROJECT DESCRIPTION

THE UPGRADING OF PROVINCIAL ROAD R573 (K139) SECTION 1 FROM BAVIAANSPOORT ROAD IN TSHWANE (km 0,00) TO THE GAUTENG / MPUMALANGA PROVINCIAL BORDER (± 46.00 km)

DRAWING DESCRIPTION

QUARRY 6B

SCALE : N.T.S **SHEET 3 OF 3**

PROJECT NUMBER	P.002-023-2017 / 1	
DRAWING LOCATION DATA	START	END
ROUTE	R576	R573
SECTION		
DRAWING km DISTANCE		
DRAWING TYPE	SURVEY-EXPROP & PROCL	
BRIDGE/STRUCTURE No.	-	
CONSULTANT DRAWING No.	PD -	VER
SANRAL DOCUMENT #		V1