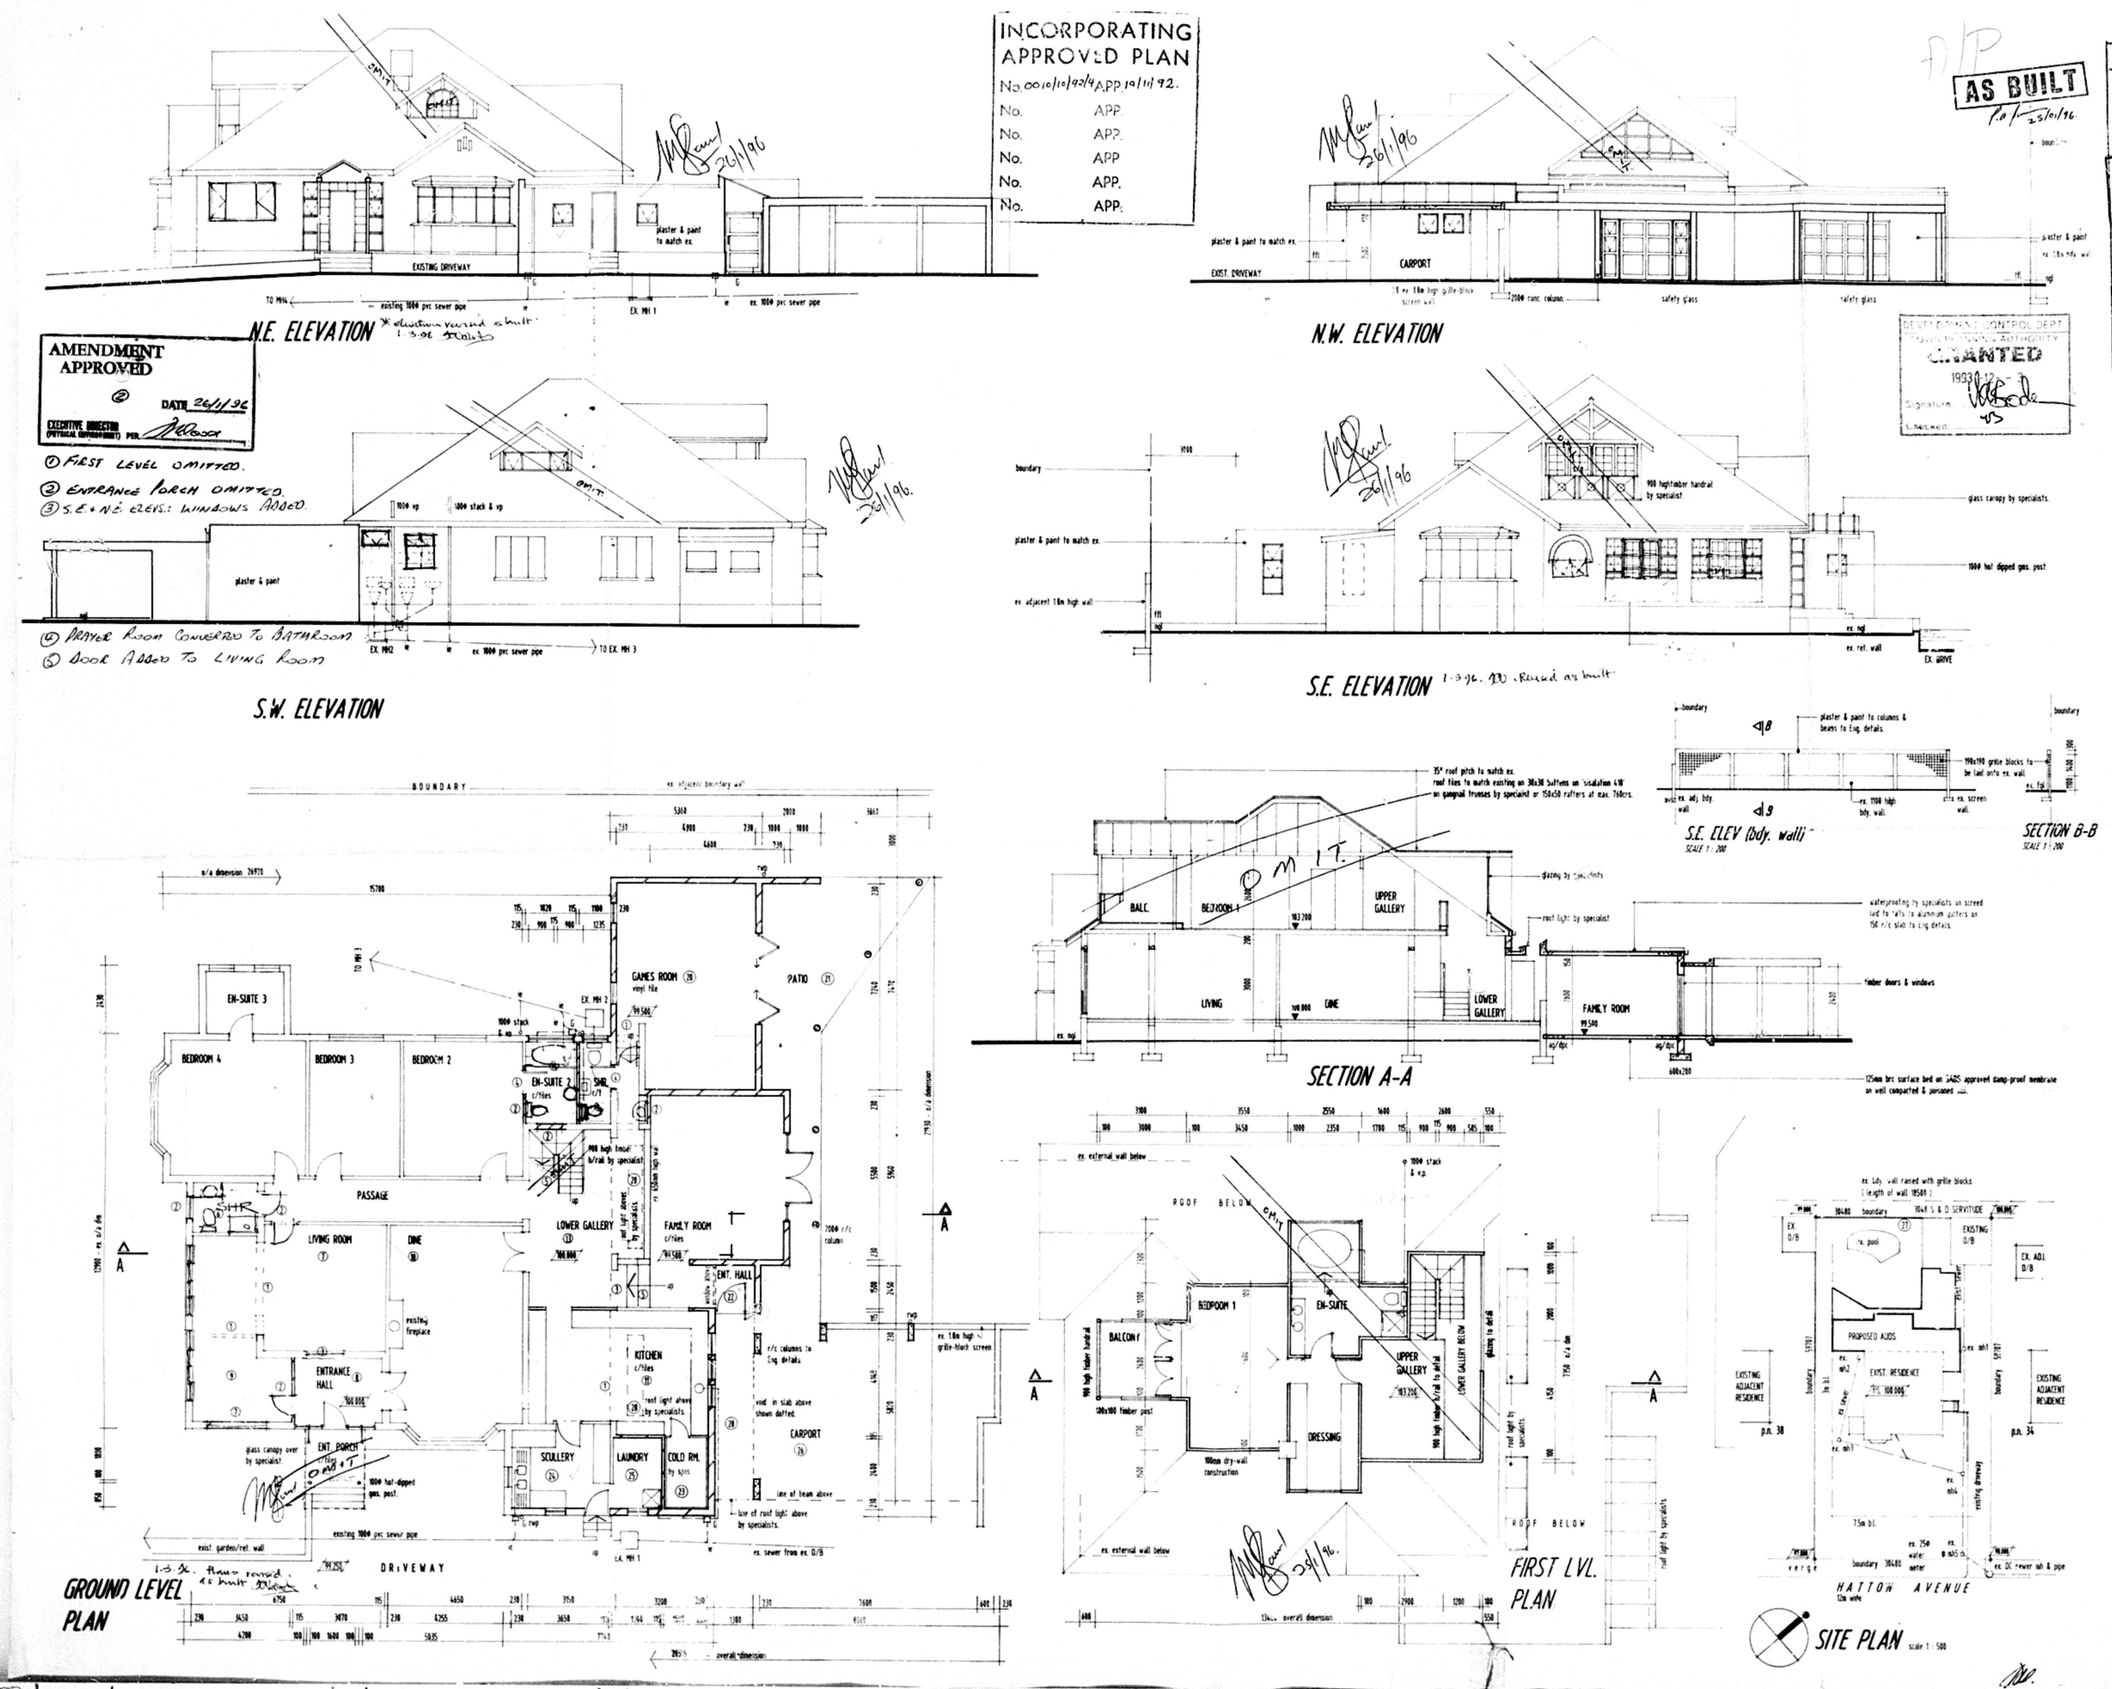

SHEET 1/1 COPY 3

CITY OF DURBAN

PLAN NUMBER 0478-11-93-2

APPROVED: R. A. MOORE
EXECUTIVE DIRECTOR: PHYSICAL ENVIRONMENT SERVICE UNIT
13 DEC 1993

DEVELOPMENT CONTROL DEPT
TOWN PLANNING AUTHORITY
GRANTED
1993-12-3
Signature
Checked

ELECTRICITY SERVICES

Any person undertaking building operations in accordance with the plan is required to ascertain from the Executive Director, Electricity Department.

1) The location of [illegible] and service [illegible] the proposed [illegible].

2) Departmental [illegible] Substation, Meter [illegible].

ENGINEERS DETAILS REQUIRED

SUBDIVISION AND LAND DEVELOPMENT SECTION
SITE PLAN CHECKED
7/11/93

AMENDMENTS TO APPROVED PLAN Nº. 0010/10/92/4

20. games room made smaller
21. new patio added.
22. ent. adjoining family room [illegible]
23. new cold room added
24. pantry changed to scullery
25. scullery changed to laundry
26. new carport added
27. ex. bdy. wall raised with grille blocks.
28. roof lights added.

SCHEDULE OF AREAS :

SITE AREA :	1819.87m²
exist. floor area	450.90m²
prop. adds (carport)	49.30m²
total	500.20m²

GENERAL NOTES :

. dimensions to be checked & confirmed on site prior to construction.
. discrepancies to be brought to the Architect's attention.
. foundations not to encroach over boundary.
. all structural work to Eng. details.
. glazing to comply with NBR.
. contractor to make good all alterations to existing.

ALTERATIONS TO EXISTING.

1. demolish ex. wall.
2. brick-up ex. opening.
3. remove ex. door.
4. create new opening.
5. create new stair.
6. ex. ent. porch to new prayer room.
7. ex. brm. to new living room.
8. ex. verandah to new ent. hall.
9. ex. study to part new living.
10. ex. lounge to new dine.
11. ex. kitchen made larger.
12. ex. scullery to new pantry.
13. ex. family room to new lower gallery.
14. ex. part bath rm. to new en-suite.
15. ex. part bath rm. to new str.

REV | DATE

DRAWING

PROJECT

M.S. PARUK

AMENDMENTS TO APPROVED PLAN Nº. 0010/10/92/4 ON SUB D OF 4 OF A Nº. 2 BRICKFIELD 006 AT 36 HATTON AVENUE

NAROTH ARCHITECTS

po box 2092 durban 4000 tel 031-2071375

SCALE	DATE	DRAWN	NUMBER	REV
1:100/500/200	NOV. '93	Strini	15-01	