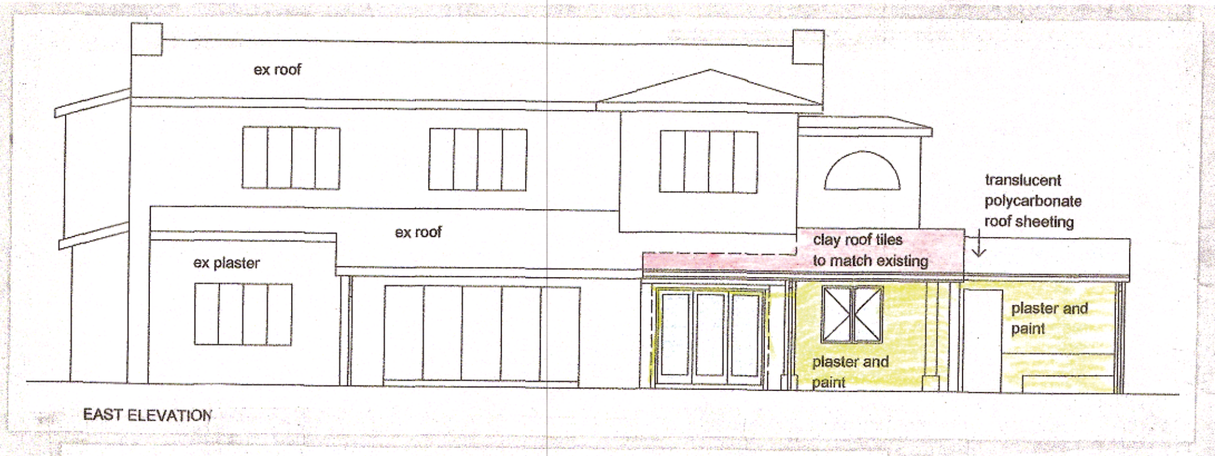

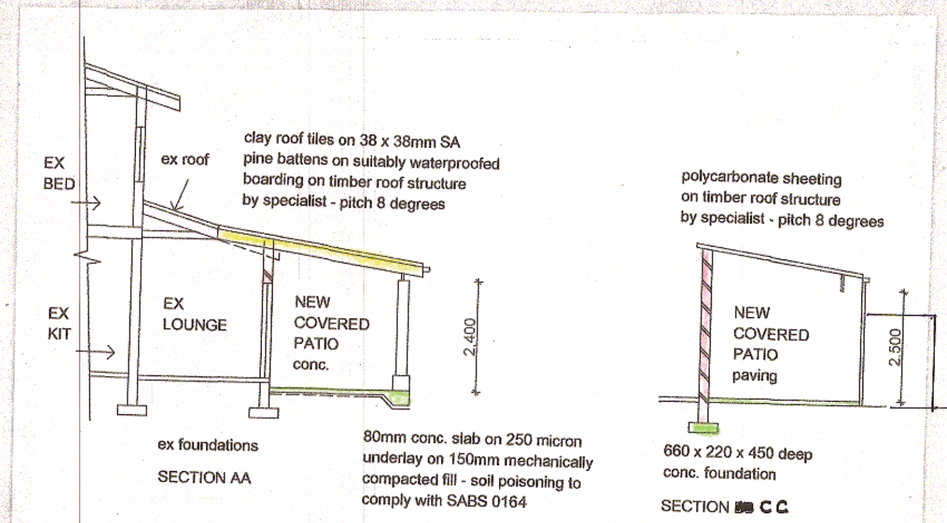

NOTE: NO FOUNDATIONS TO ENCROACH OVER BOUNDARY.

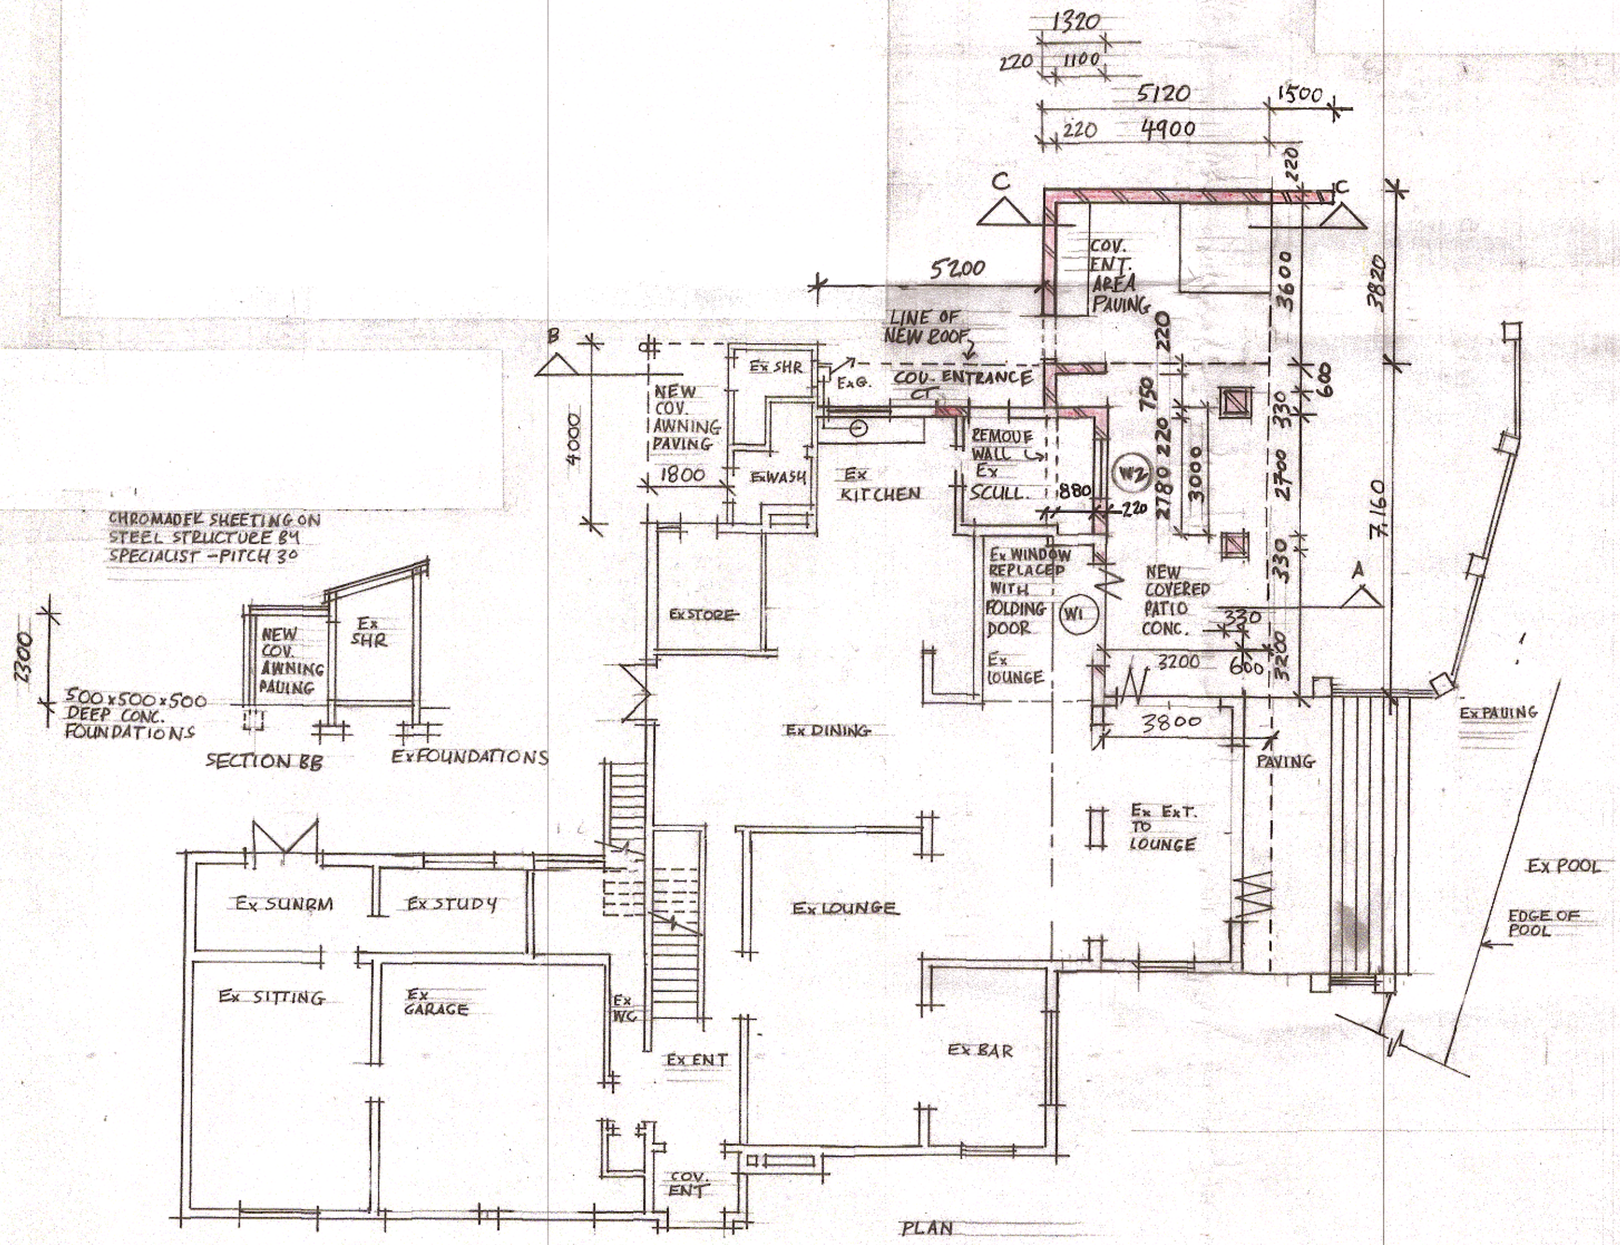

NAME: HUGO & AMANDA ROSS
ADDRESS: 14 ERNEST WHITCUTT RD.
TEL NO: 0824174668
ID NO: 7609055693080 7708150219088
SIGN:

ADDS AND ALTS TO EX DWELLING, NEW AWNING AND TIMBER HUT
3 TIVIDALE ROAD PINETOWN
REM OF 3378 PINETOWN
FOR S. BIZZEL

OWNERS SIGNATURE: (M.PIGFORD - POA)

AUTHOR OF PLAN
M. PIGFORD
UNIT 22
PETSHELL
8 SHORT PLACE
NEW GERMANY
3610
Snr Prof Arch Tech
Reg No ST0618
083 989 8455

DATE	01-11-21
DRAWN	MP
SCALE	1:100 1:500
DWG NO	SPEN 02 - 002 A