PROJECT NO	DRAWING NO.	REVISION
4609	11.101	5

TILE KEY

TILE INTERIOR

Key	Specification
1	INTERIOR FIELD TILE - 1 - TO GENERAL WALLS 800 x 800 x 8mm FULL BORDER TILES - CAESAR PORCELAIN TILE. COLOUR: MS VANILLA - TEXTURED RM (CREAM) CODE: REM 12470 CET CONTACT: CLARE SCOTT - 082 856 7445
2	INTERIOR DETAIL TILE - 2 - TO GENERAL WALLS + FULL BORDER TILES - CAESAR PORCELAIN TILE. COLOUR: REM 12466 CET CONTACT: CLARE SCOTT - 082 856 7445
3	INTERIOR DETAIL TILE - 3 - 600 x 600 x 7.5mm FULL BORDER TILES - CAESAR PORCELAIN TILE. COLOUR: NO VEINS BLACK CODE: REM 12466 CET CONTACT: CLARE SCOTT - 082 856 7445
4	INTERIOR DETAIL TILE - 4 - 600 x 600 x 7.5mm FULL BORDER TILES - CAESAR PORCELAIN TILE. CODE: REM 12470 CET CONTACT: CLARE SCOTT - 082 856 7445
5	INTERIOR DETAIL TILE - 5 - 600 x 600 x 7.5mm FULL BORDER TILES - CAESAR PORCELAIN TILE. COLOUR: LIGHT GREY CODE: REM 12467 CET CONTACT: CLARE SCOTT - 082 856 7445
6	MAIN ENTRANCE - INTERNAL PROCESSED VINYL CUT VINYL - TO BE MEASURED OFF DRAWING SUPPLIER - INDUSTRO CLEAN - SEAN HARRIS 083 400 7778 SET IN 8mm WIDTH ALUMINIUM ELITE STRAIGHT EDGE TRIM - 4ESE100 SUPPLIER - INDUSTRO CLEAN - SEAN HARRIS 083 400 7778
7	WALL FINISHES - INTERNAL PROCESSED VINYL CUT VINYL - TO BE MEASURED OFF DRAWING SUPPLIER - INDUSTRO CLEAN - SEAN HARRIS 083 400 7778 SET IN 8mm WIDTH ALUMINIUM ELITE STRAIGHT EDGE TRIM - 4ESE100 SUPPLIER - INDUSTRO CLEAN - SEAN HARRIS 083 400 7778
A	TOILET FLOOR FIELD TILE - A - TOILETS, PASSAGES FULL BORDER TILES - CAESAR PORCELAIN TILE. COLOUR: PAINT TRUTH - MATA TEXTURED RM (LT GREY) CODE: REM 12466 CET CONTACT: CLARE SCOTT - 082 856 7445
B	TOILET FLOOR DETAIL TILE - B - TOILETS, PASSAGES FULL BORDER TILES - CAESAR PORCELAIN TILE. COLOUR: MS VANILLA - TEXTURED RM (CREAM) CODE: REM 12466 CET CONTACT: CLARE SCOTT - 082 856 7445
C	TOILET WALL TILE - C - TOILETS, PASSAGES 300 x 600 x 7mm FULL BORDER TILES - CAESAR PORCELAIN TILE. CODE: REM 12466 CET CONTACT: CLARE SCOTT - 082 856 7445
D	TOILET WALL DETAIL TILE - D 300 x 600 x 8mm FULL BORDER POLISHED PORCELAIN TILE. COLOUR: CONCRETE GREY CODE: REM 12467 CET CONTACT: CLARE SCOTT - 082 856 7445
E	TOILET WALL FLOOR GRAPHIC DETAIL TILE - E 300 x 300 x 8mm ENERGY - REM 12470 - E1 NEW - REM 12470 CET NEW - REM 12472 CET - E3 CONTACT: CLARE SCOTT - 082 856 7445
F	TOILETS VANITY - F FULL BORDER TILES COLOUR: BIANCO CANVAS CODE: REM 12466 CET CONTACT: SANDRA RODRIGUES - 071 154 7169

1. GENERAL NOTES

1.1 UNPOLISHED + NON-VITRIFIED PORCELAIN TILES TO BE CALIBRATED WITH 1mm GROUTED JOINTS - TILE ADHESIVE SUPPLIED BY TILE SUPPLIER - GROUT SUPPLIED BY TILE SUPPLIER. GROUTING COLOUR SAMPLES TO BE SUBMITTED TO ARCHITECT FOR APPROVAL.

1.2 WALL TILES - 5mm EXPANSION JOINT - COMPRESSION JOINT TO BE ALIGNED WITH TILE JOINT AT 10 ROWS - TYP.
WALL TILES - 5mm EXPANSION JOINT - COMPRESSION JOINT TO BE ALIGNED WITH TILE JOINT AT 10 ROWS - TYP.
CENTRE TO CENTRE JOINTS - 3010mm
CONTROL JOINTS TO BE ALIGNED WITH TILE LINE - BETWEEN STAIR TREAD + RISER TO ALL INTERNAL + EXTERNAL STAIRS - 5mm POLYSULPHIDE FILLED MOVEMENT JOINT

1.3 5mm NATURAL ANODISED ALUMINIUM STRAIGHT EDGE TRIM - AFE12NS
SUPPLIED BY: INDUSTRO CLEAN - SEAN HARRIS 083 400 7778
SKIRPFRONT THRESHOLDS + STAIR TREAD EDGERS
Ref KRK MARKETING 011 444 1441

1.4 ALL CONTROL JOINTS TO BE ALIGNED WITH ARCHITECTURAL DRAWINGS - ARE INDICATED ON DRAWING ARE TO BE REVIEWED ON SITE WITH ARCHITECT

1.5 TOILETS - NATURAL ANODISED ALUMINIUM STRAIGHT EDGE TRIM - AFE12NS + VERTICAL TILE EDGE DETAIL - ref KRK MARKETING 011 444 1441

1.6 GENERAL TILING ATTIC STOCK - ALLOW 10% ATTIC STOCK FOR MAINTENANCE REPAIRS POST CONSTRUCTION HANDOVER

*NOTE

THIS DRAWING TO BE READ IN CONJUNCTION WITH DWG 4609.11.100

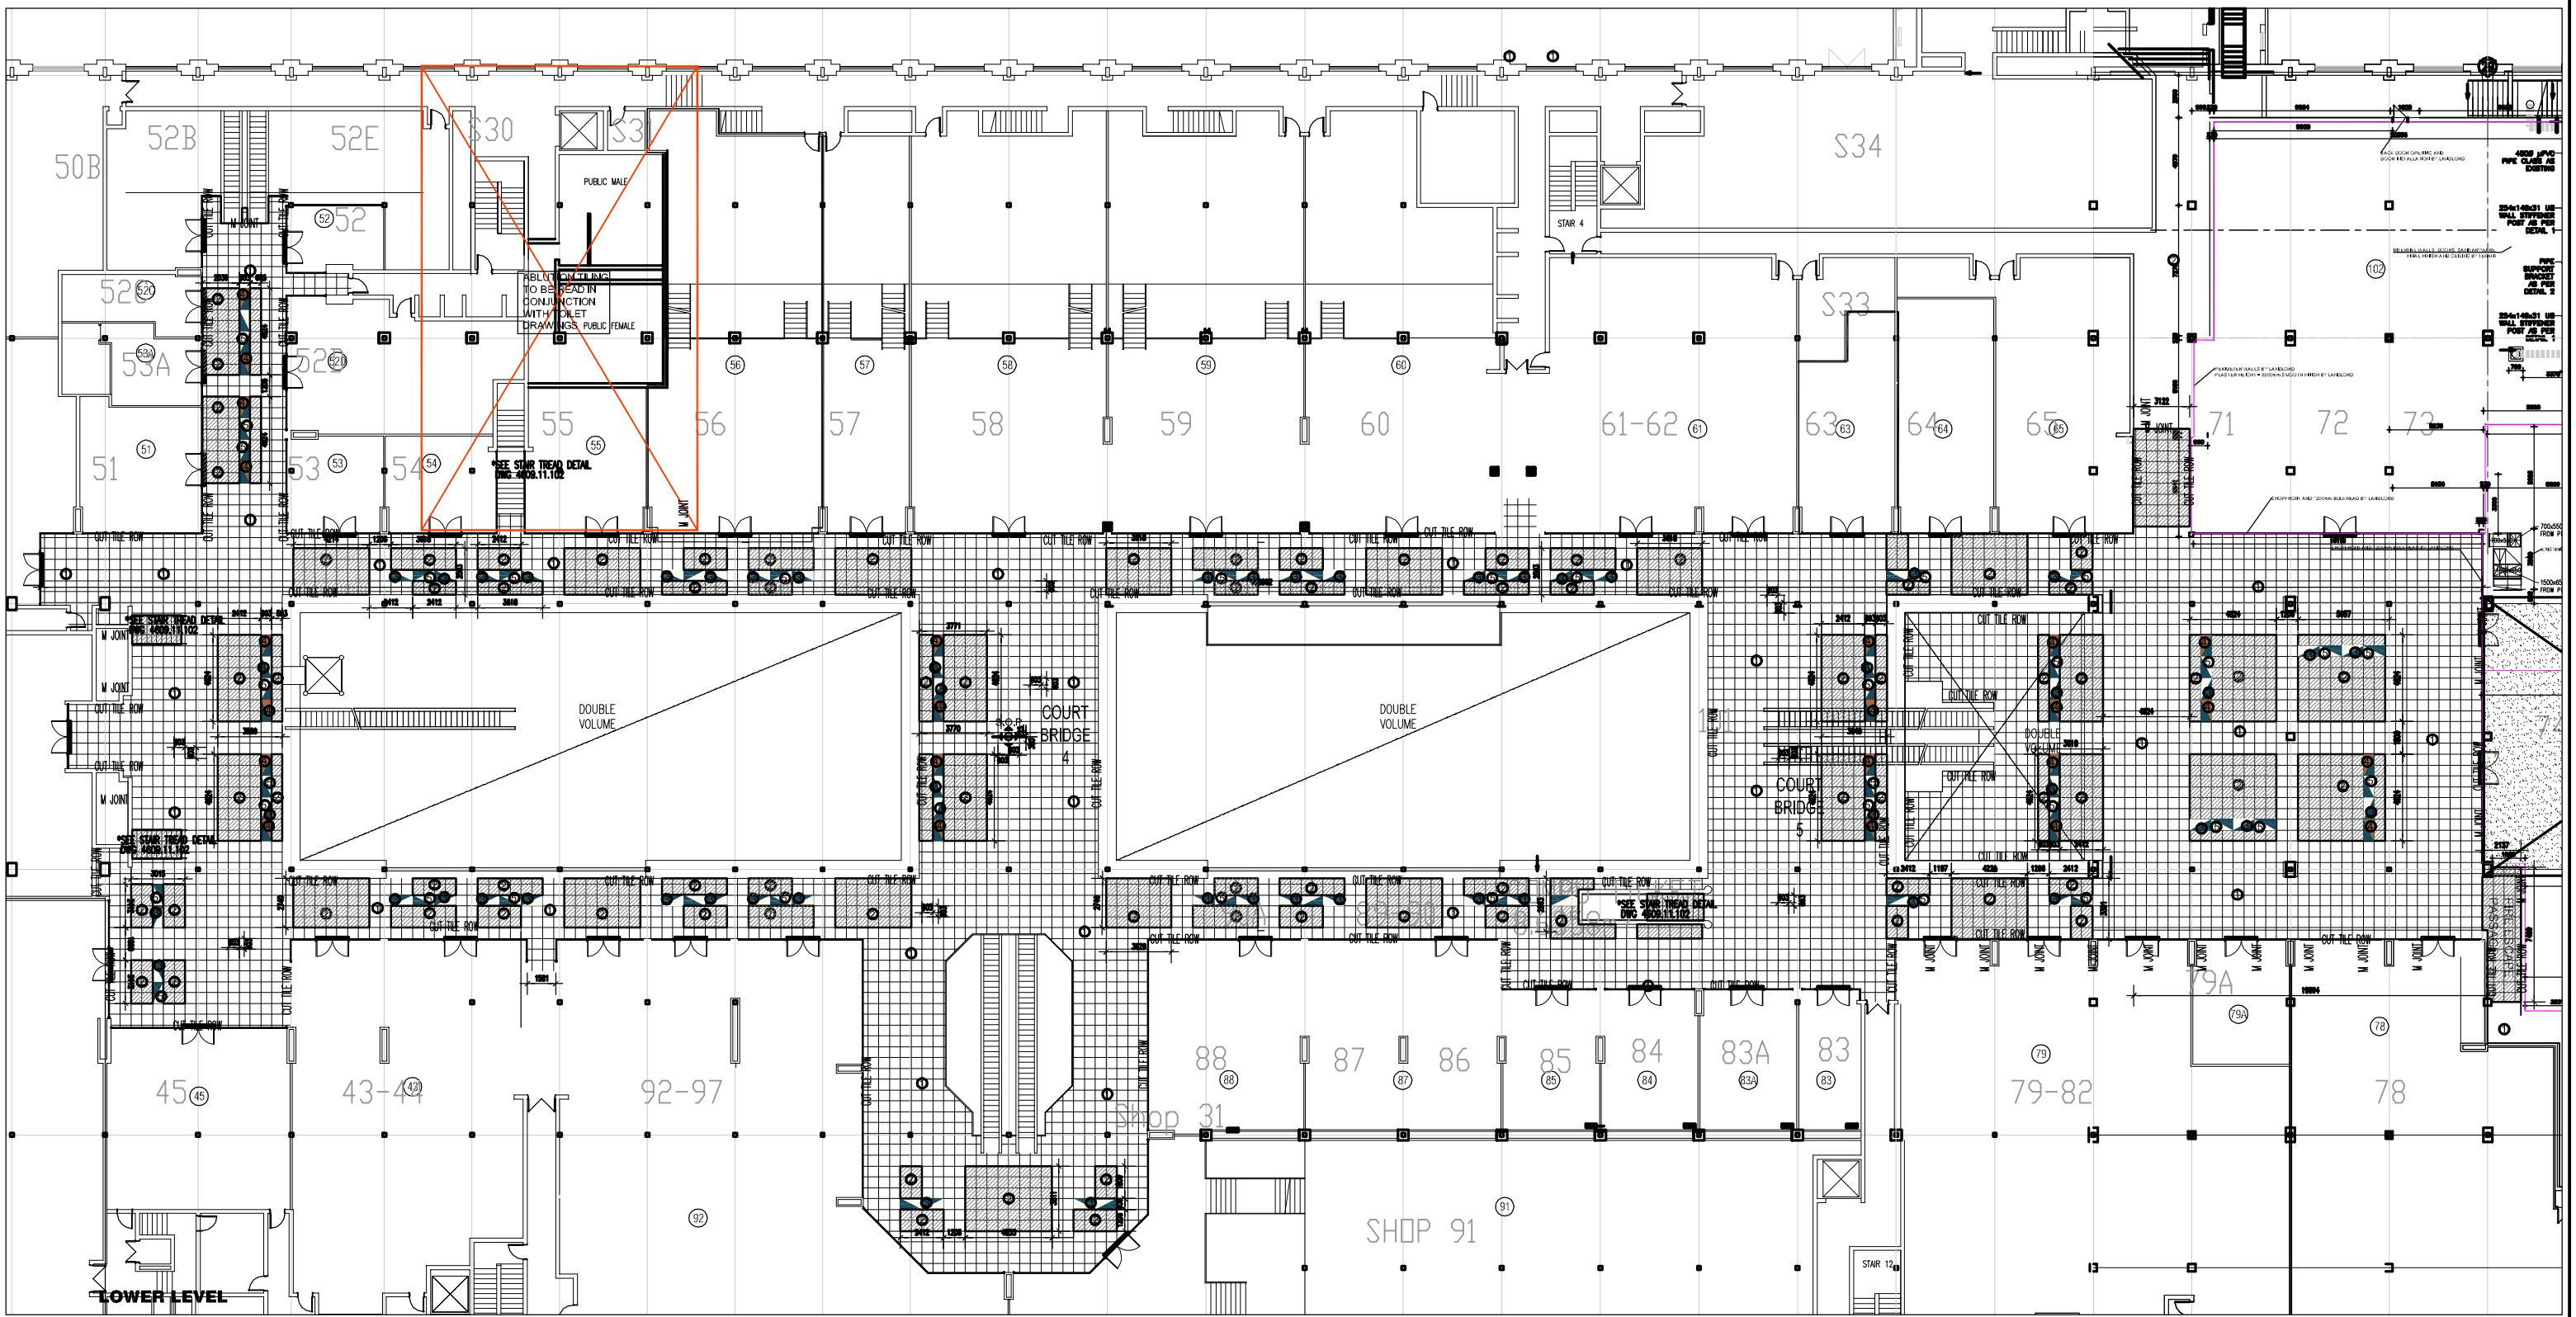

GENERAL NOTES

1. The contractor is responsible for the correct setting out of the buildings and all construction work. Any discrepancies or errors must be reported to bentel associates, before proceeding with the work in question.
2. The contractor is responsible to verify all levels, heights and dimensions on site and to report any discrepancies to bentel associates before proceeding with any work in hand.
3. Do not scale from drawings. Work to figured dimensions only. Check all relating dimensions on the site and to protect all finishes and fittings throughout the duration of the contract.
4. The Contractor is advised to the fact that certain finishes, fittings and equipment, namely lifts, offices and kitchen units/fittings, are specialist items and are shown on this document is to be used in conjunction with specialist drawings.
5. Any errors, discrepancies or omissions are to be reported to bentel associates immediately.
6. Do not scale from drawing. Work to figured dimensions only. Check all relating dimensions on the site and to protect all finishes and fittings throughout the duration of the contract.
7. Any queries relating to/or all the above must be addressed to bentel associates prior to any work being carried out in hand.
8. Do not scale this drawing, refer to figured dimensioning.

COPYRIGHT AND REPORT OF
THIS DRAWING AND THE DRAWING
OR ANY PORTION THEREOF IS
RESERVED BY THE ARCHITECTS

REVISIONS

REV.	NAME	DATE	DESCRIPTION
2	DLH	19.04.2013	FIRST ISSUE FOR CONSTRUCTION
3	DLH	29.04.2013	CLOSED AREA CUT OUT REMOVED - LAYOUT REVISED + ATTIC STOCK QUANTITIES ADDED
4	DLH	02.05.2013	NOTE ADDED RE STAIR TREAD DETAIL
5	DLH	20.05.2013	ALUM MJ REV TO PVC MJ FOR COSTING REASONS

REV.	NAME	DATE	DESCRIPTION

REV.	NAME	DATE	DESCRIPTION

REV.	NAME	DATE	DESCRIPTION

PROJECT TITLE

THE WORKSHOP

PROJECT DESCRIPTION

MALL REFURBISHMENT, THE WORKSHOP, ON LEASE 3, SUB 7 OF A ORDANCE LAND NO. 1685

DRAWING DESCRIPTION

UPPER LEVEL FLOOR TILING

bentel associates international
architecture | master planning | interior design | store planning | graphic design

JOHANNESBURG
Tel: +27(0)11 884 7110 Fax: +27(0)11 884 7150
Cnr Bond & Ballyclare Roads
Corner Park Ave & Hawker Rd, Illovo, Sandton
P.O.Box 87610, Houghton 2041 South Africa
email: bena@bentel.net

MUMBAI
Tel: +91(0)22 4066 4600 Fax: +91(0)22 4066 4600
A-601 Business Square, Suffalie Corporate Park
Chakala, Andheri-Kurla, Mumbai 400 093 India
email: bena@ikagroup.co.in

website: http://www.bentel.net

Bentel Associates International (Pty) Ltd
Reg No 1975/002060/07

SCALE	1 : 125
DATE	2013/04/18
DRAWN	DLH
CHECKED	

PROJECT NO	DRAWING NO.	REVISION
4609	11.101	5