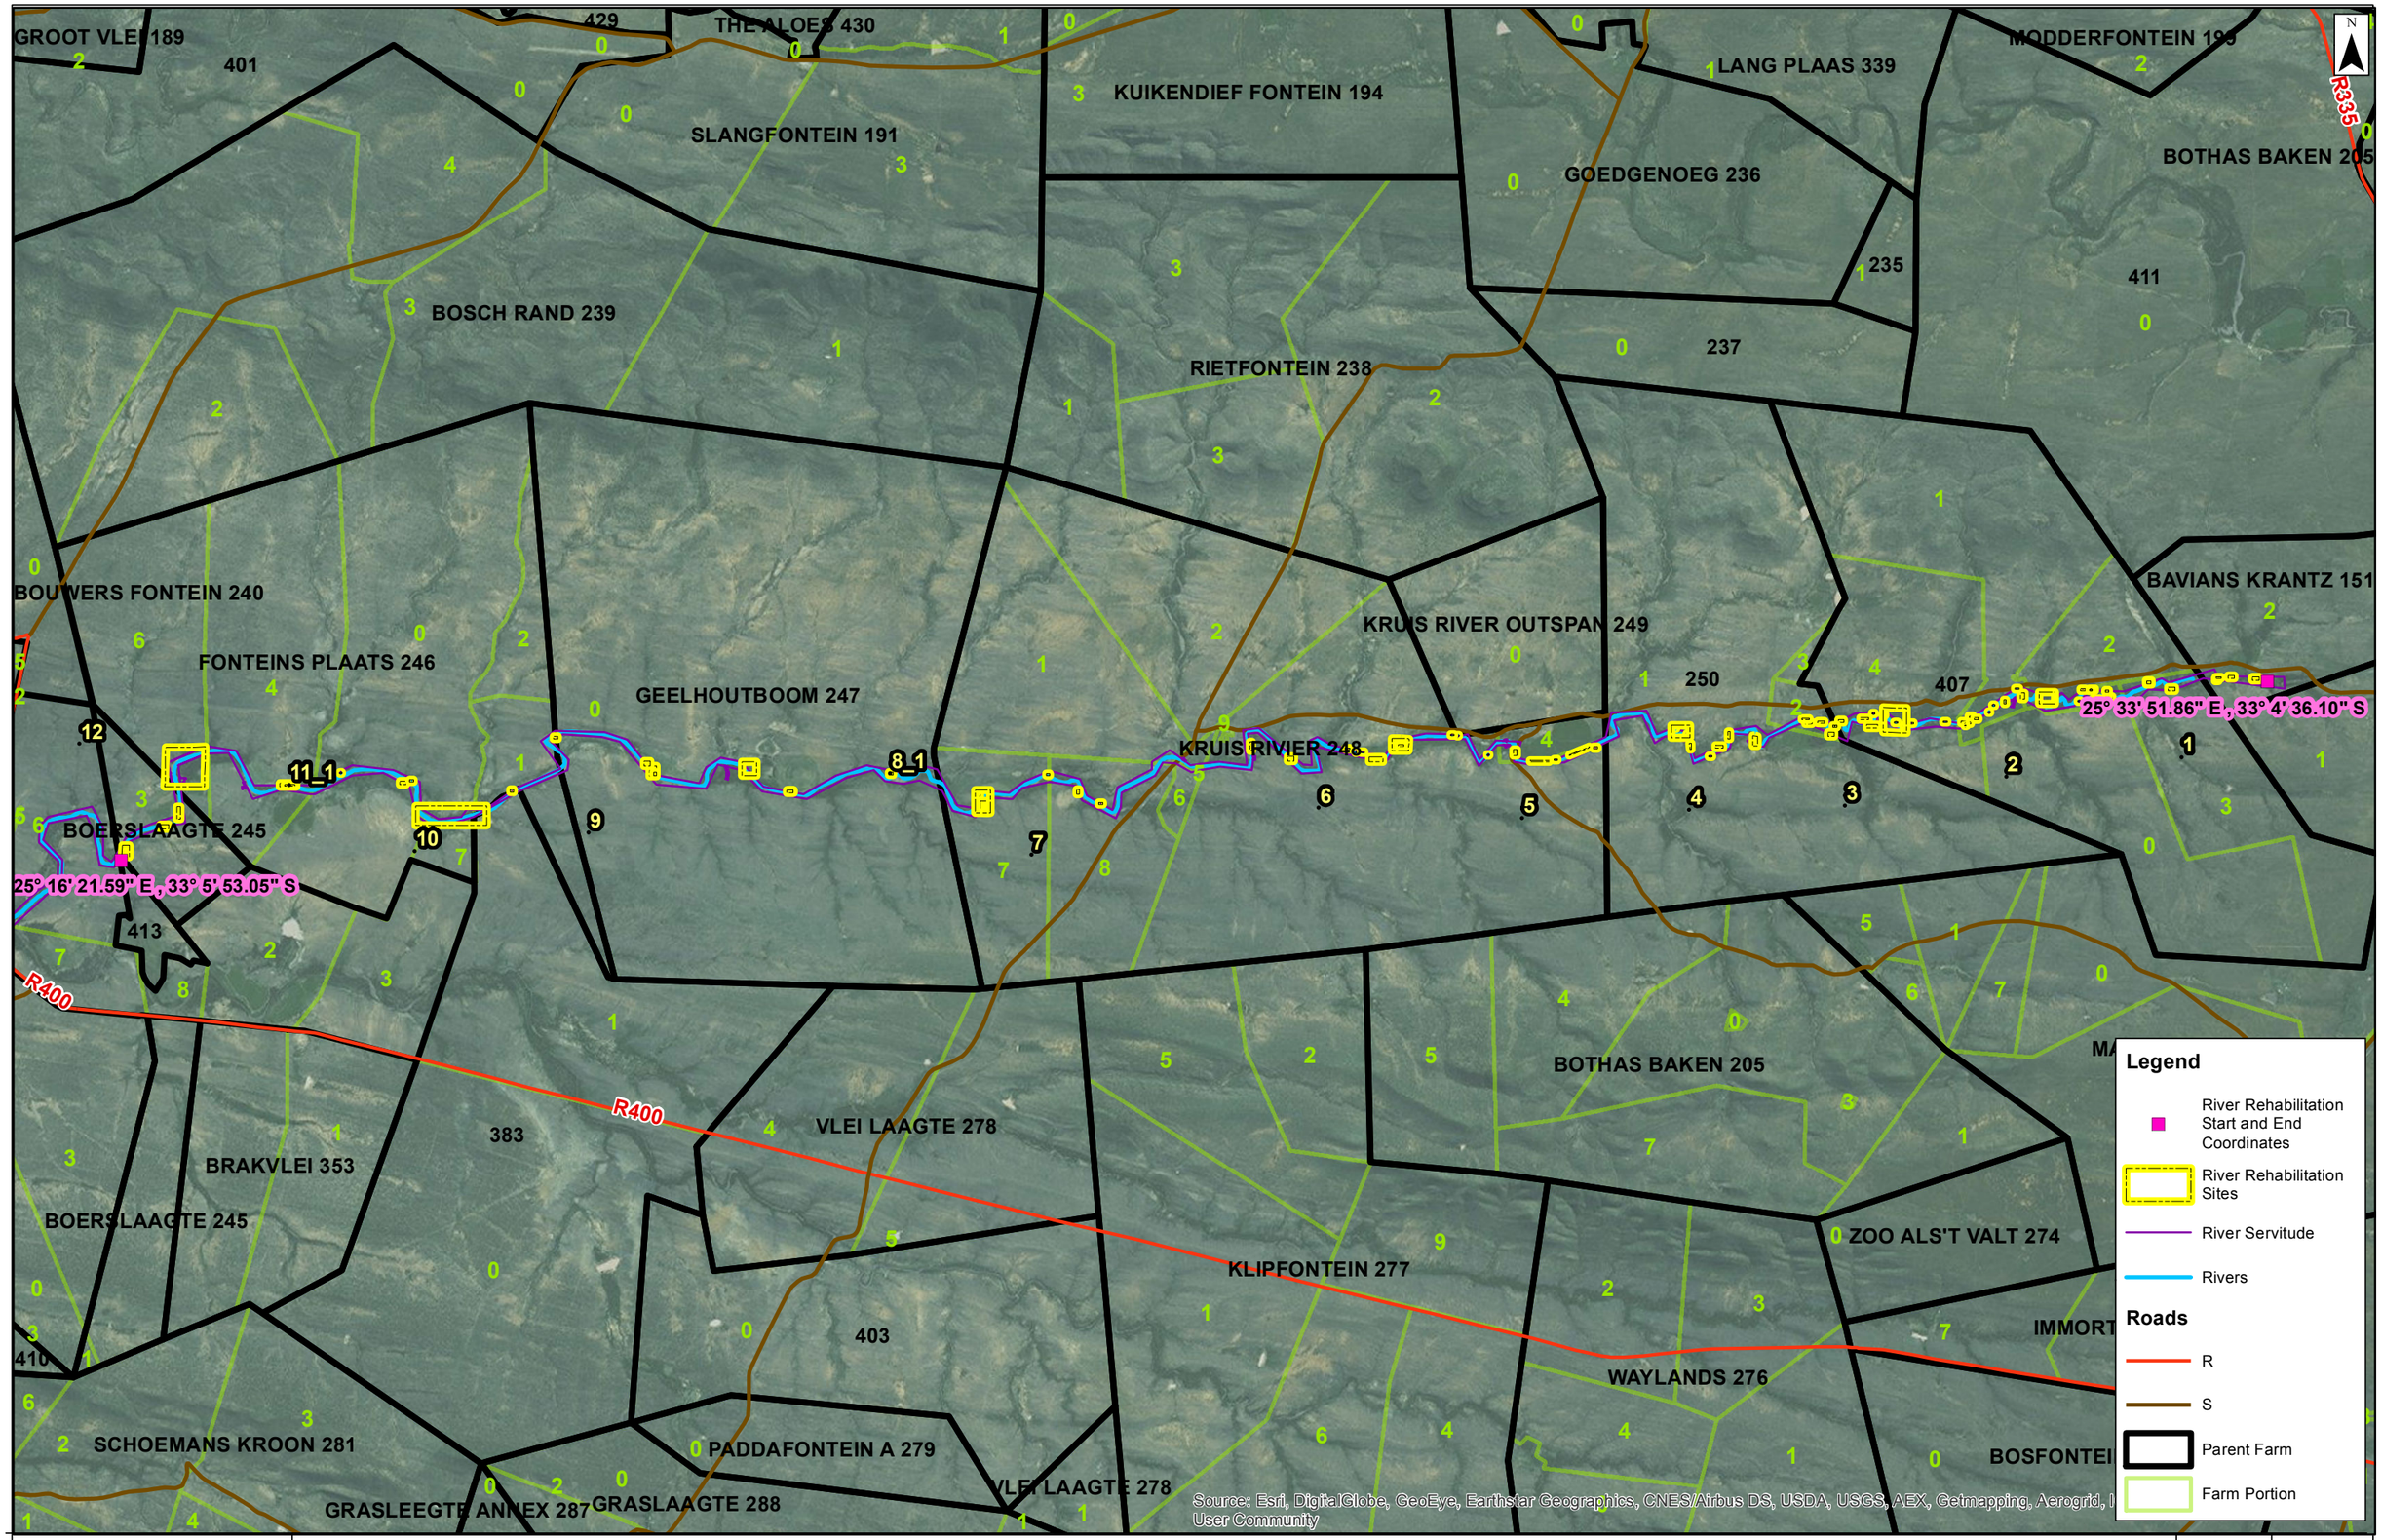


srk consulting

# SKOENMAKERS RIVER REHABILITATION BASIC ASSESSMENT

Layout Map

| Date: | Compiled by: |
|---|---|
| 19/06/2015 | PAUJ |
| Project No: | Scale: |
| 472748 | 1:75,853 |

Path: J:\472748_Skoenmakers Rehab\9 GIS\GISPROJ\MXD\Maps for BAR and WULA\472748_20150622_River_Rehab_Layout_A3.mxd

Rev 26/01/2016