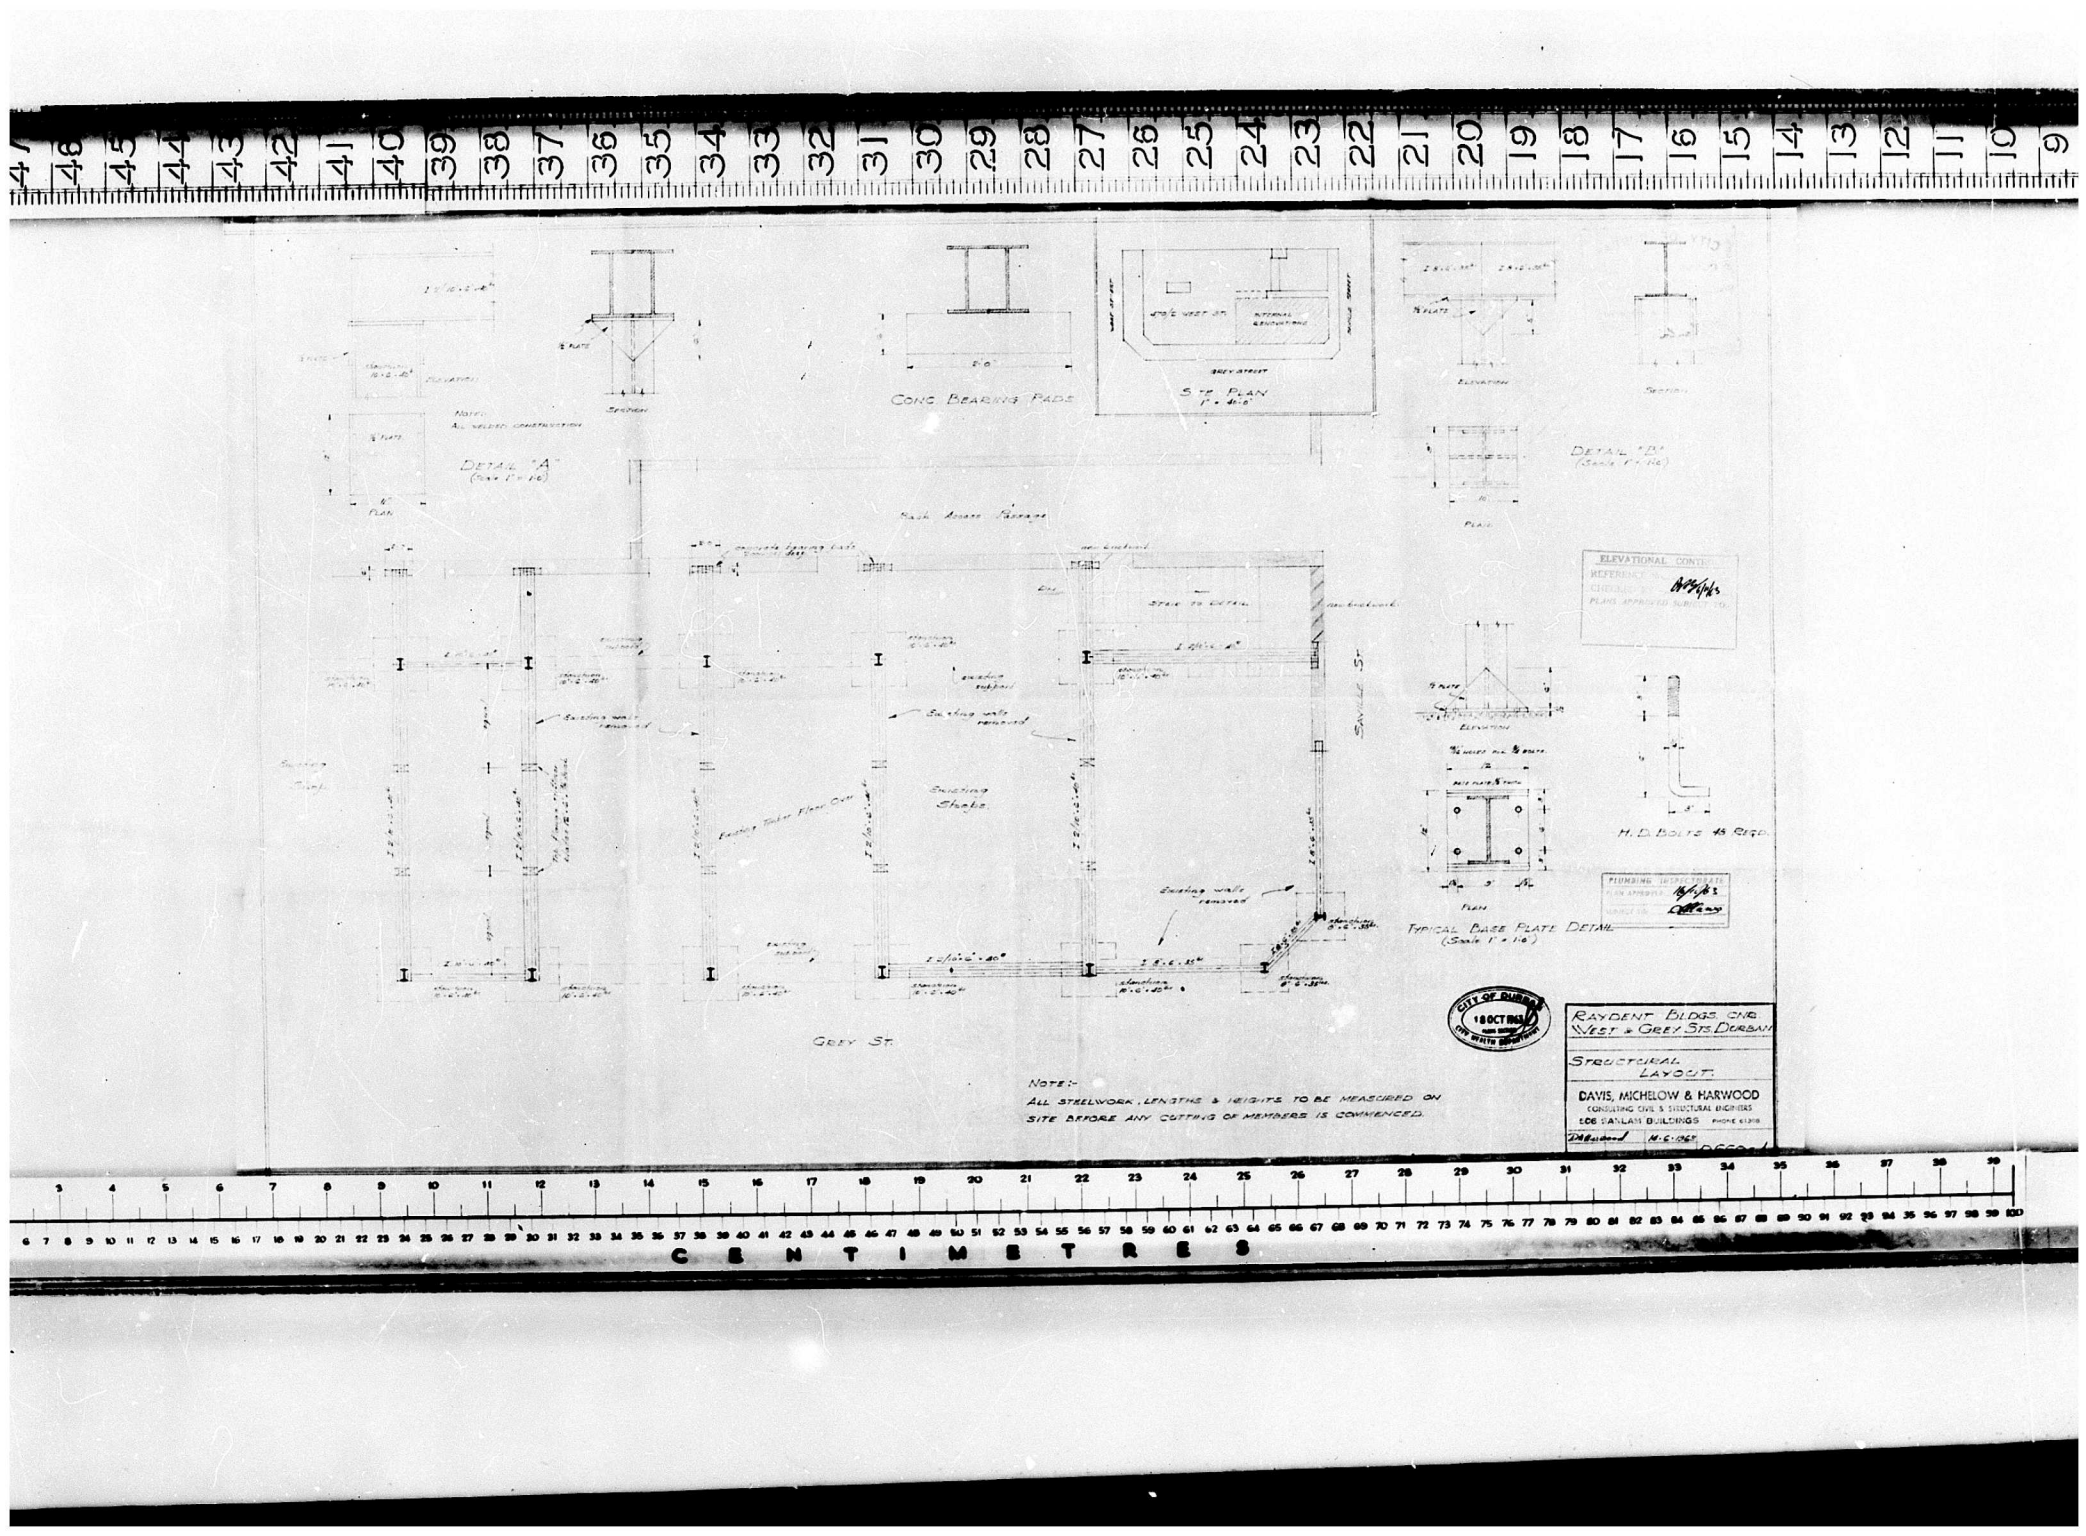

CONC. BEARING PADS
SITE PLAN
DETAIL "A"
DETAIL "B"
NOTE:- ALL WELDED CONSTRUCTION
Rash Access Passage
Stair to Detail
Existing Shops
Existing walls removed
Existing Timber Floor Over
SAVILLE ST.
GREY ST.
TYPICAL BASE PLATE DETAIL
(Scale 1" = 1'-0")
H. D. BOLTS 48 REQD.
ELEVATIONAL CONTROL
PLUMBING INSPECTORATE
CITY OF DURBAN
18 OCT 1963
CITY HEALTH DEPARTMENT
NOTE:-
ALL STEELWORK, LENGTHS & HEIGHTS TO BE MEASURED ON SITE BEFORE ANY CUTTING OF MEMBERS IS COMMENCED.
RAYDENT BLDGS. CNR. WEST & GREY STS. DURBAN
STRUCTURAL LAYOUT.
DAVIS, MICHELOW & HARWOOD
CONSULTING CIVIL & STRUCTURAL ENGINEERS
508 SANLAM BUILDINGS
CENTIMETRES