South East Elevation
Scale 1:100

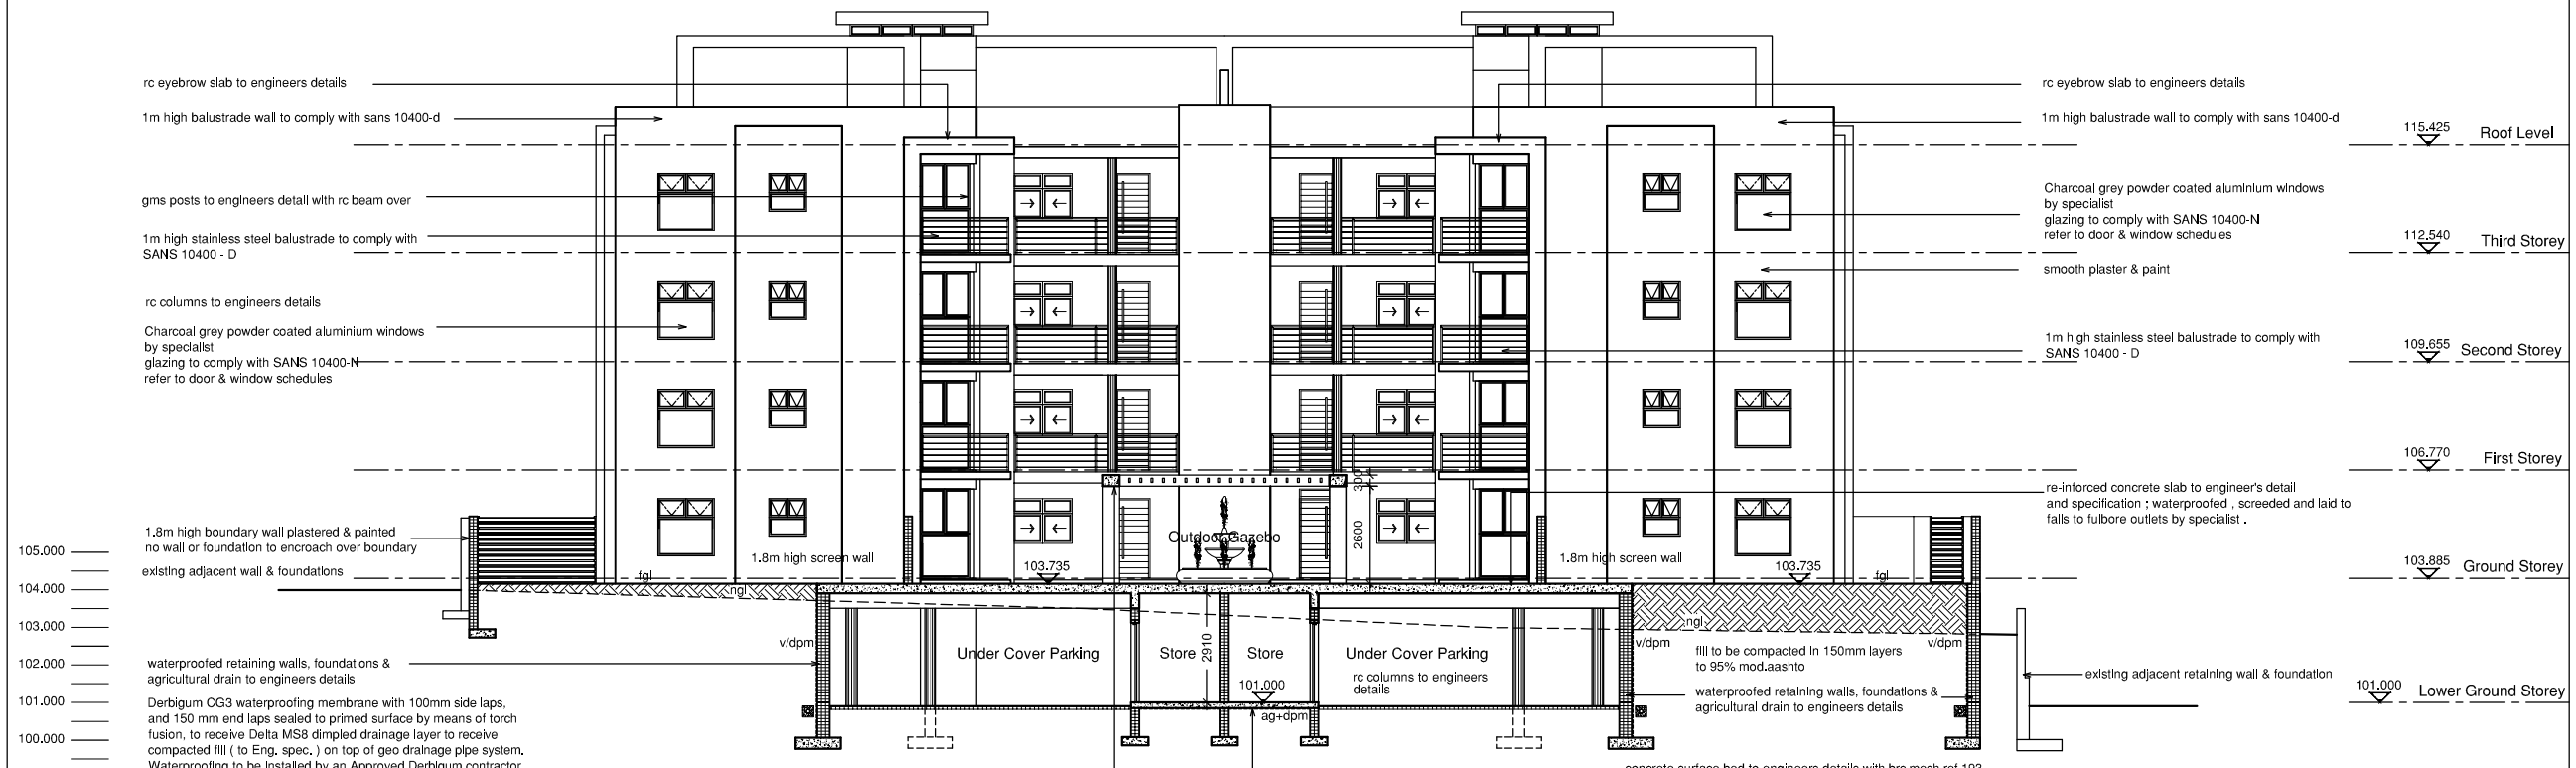

North West Elevation
Scale 1:100

Occupancy : H4

CONSULTANT:
HKA Haroon Kader Architech
studio : 81 ras dashan street shallcross
mobile : 0846087864
landline : 0314082249
e-mail : haroonkader@gmail.com
sacap : Pr S Arch T s10327

CLIENT / OWNER DETAILS:
AH Trading

CLIENT'S / OWNER'S SIGNATURE:

PROJECT TITLE:
Proposed Multi Unit Development on Ptn 34 (of 3) of Erf 427 Brickfield at 49 Silver Oaks Avenue

DRAWING TITLE:
Submission Drawing

DRAWING DESCRIPTION:
Elevations (1 of 2)

SCALE:	REVISION:	DRAWN BY:
1:100 (A1)		HK.

DRAWING NO.	ISSUED DATE:
17-044_SUB_08	11-10-2017