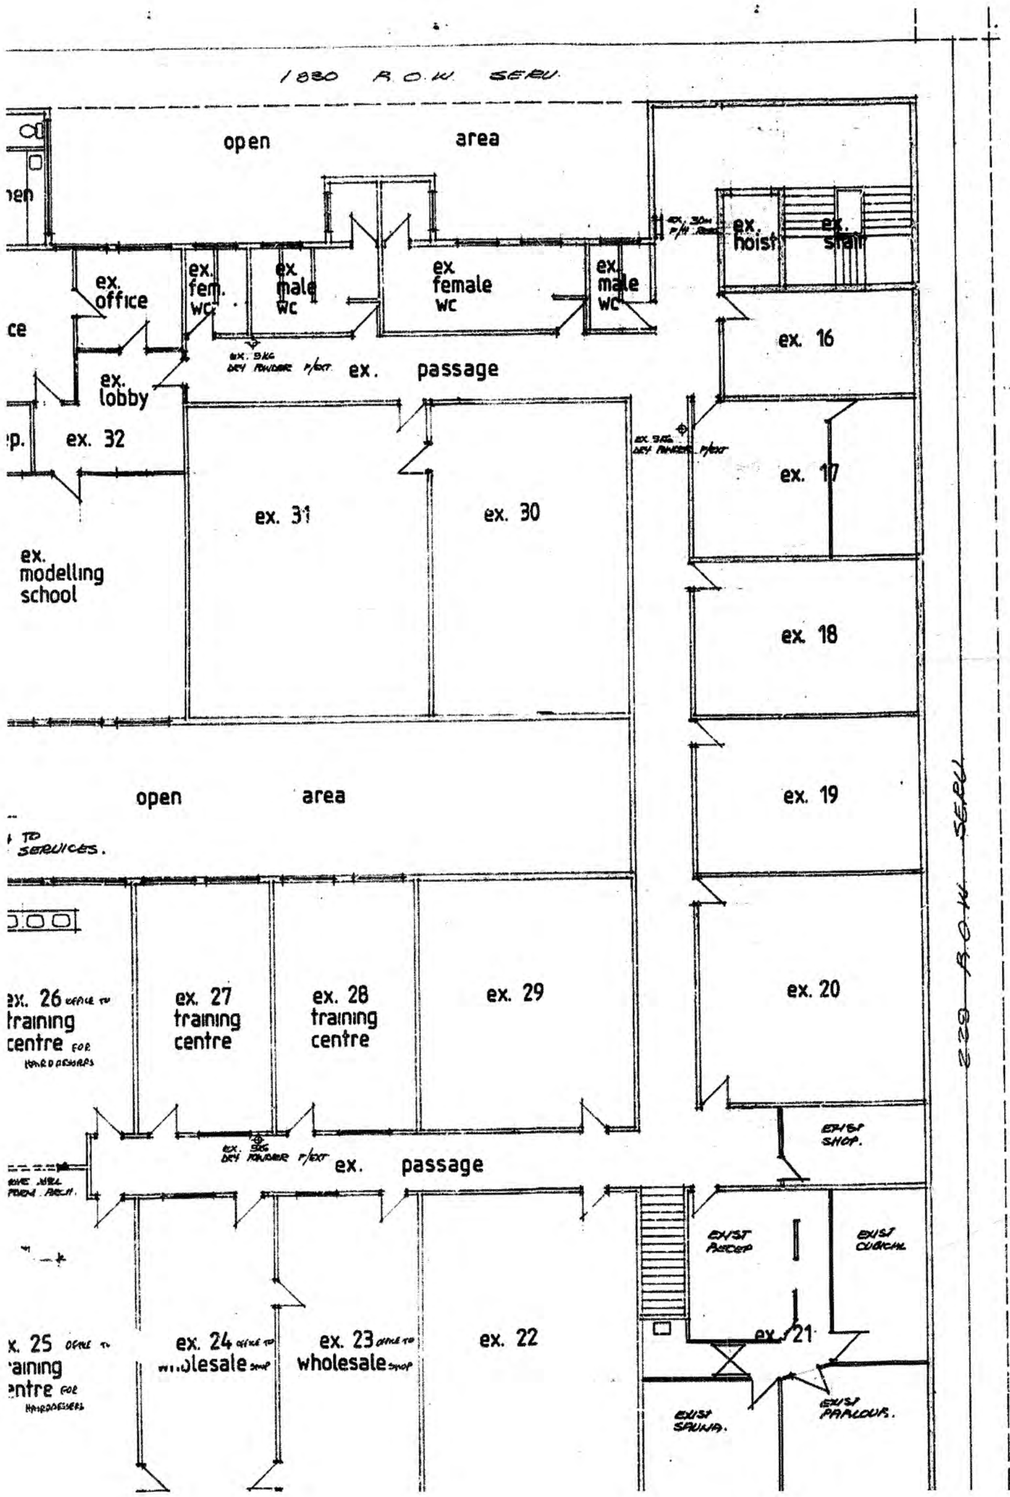

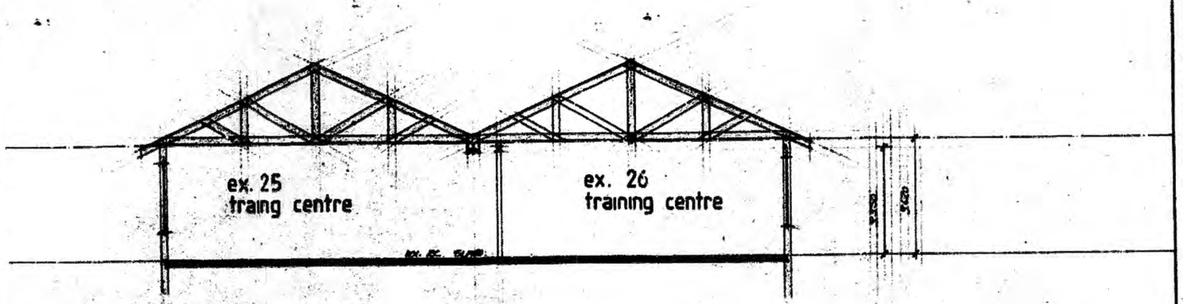

● section AA

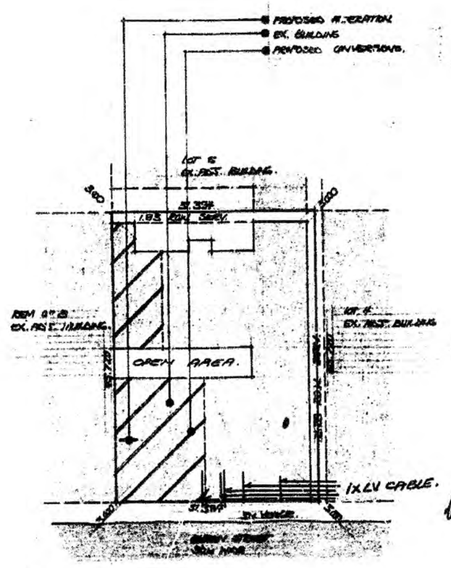

● site plan

SHEET 1/1 | COPY 2

CITY OF DURBAN

PLAN NUMBER 0795/10/88/4

APPROVED: D.C. MACLEOD
CITY ENGINEER

DATE 23/11/88 PER

N.B.

City of Durban
WATER INSPECTORATE
APPROVED
APPROVAL OF WATER SUPPLY SYSTEM REQUIRED PRIOR TO OCCUPATION
WATER AVAILABLE - BEHIND PALISTING
P.T.B. CLEARED
SIGN DATE 2/11/88

"It should be noted that this plan has been approved on the basis of information thereon."

notes:

- CONTRACTOR TO CHECK ALL LEVELS & DIMENSIONS BEFORE ANY WORK IS PUT IN HAND.
- ALL WALLS SHOWN DOTTED TO BE REMOVED AND MADE GOOD WHERE NECESSARY.
- ALL FINISHES TO MATCH EXIST. WORK.

proposed alteration & conversion of offices to shop and hair dressing salon for future distributers SUITE No 23-28 & 32 AT 7-13 QUEEN STREET DURBAN.

FUTURE DISTRIBUTERS

design

dwg no