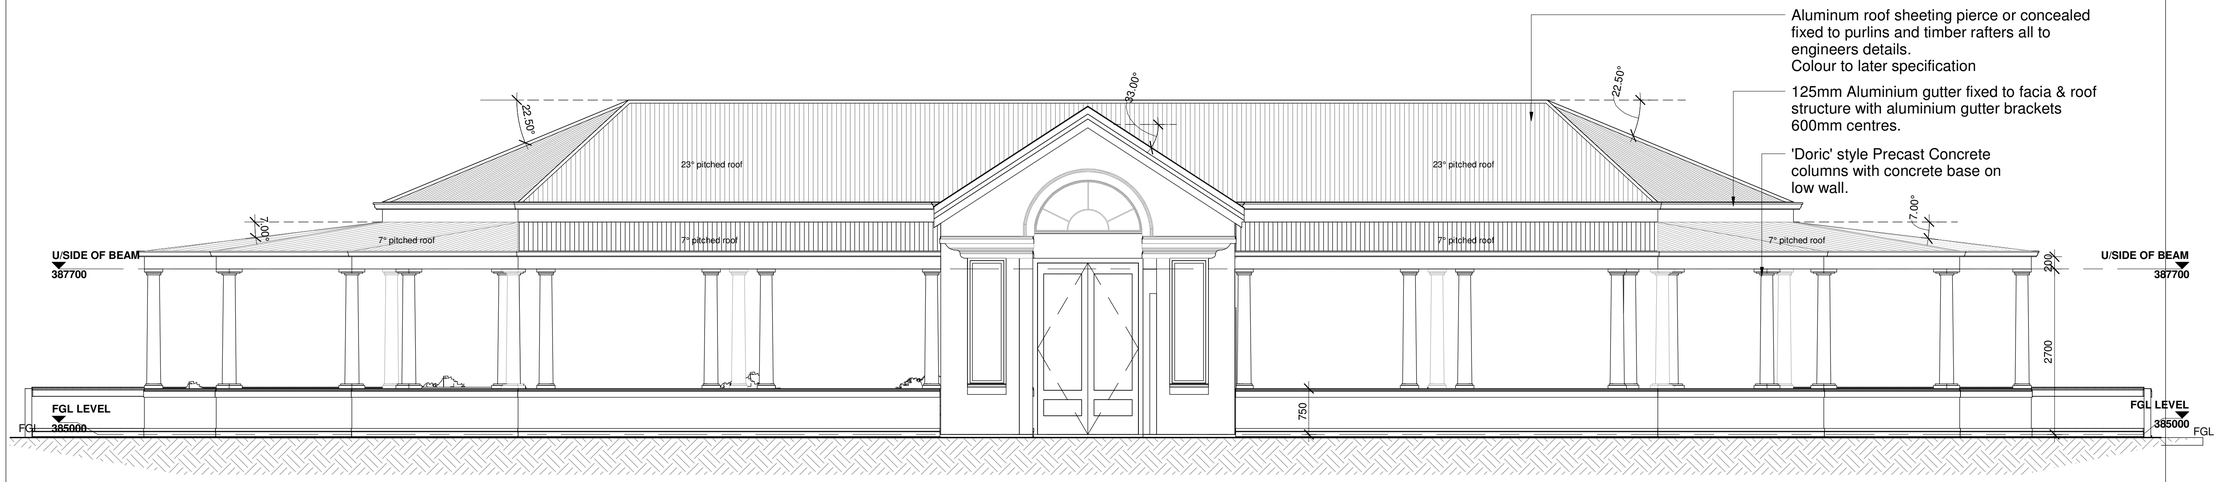

TYPICAL WEST ELEVATION 1:50

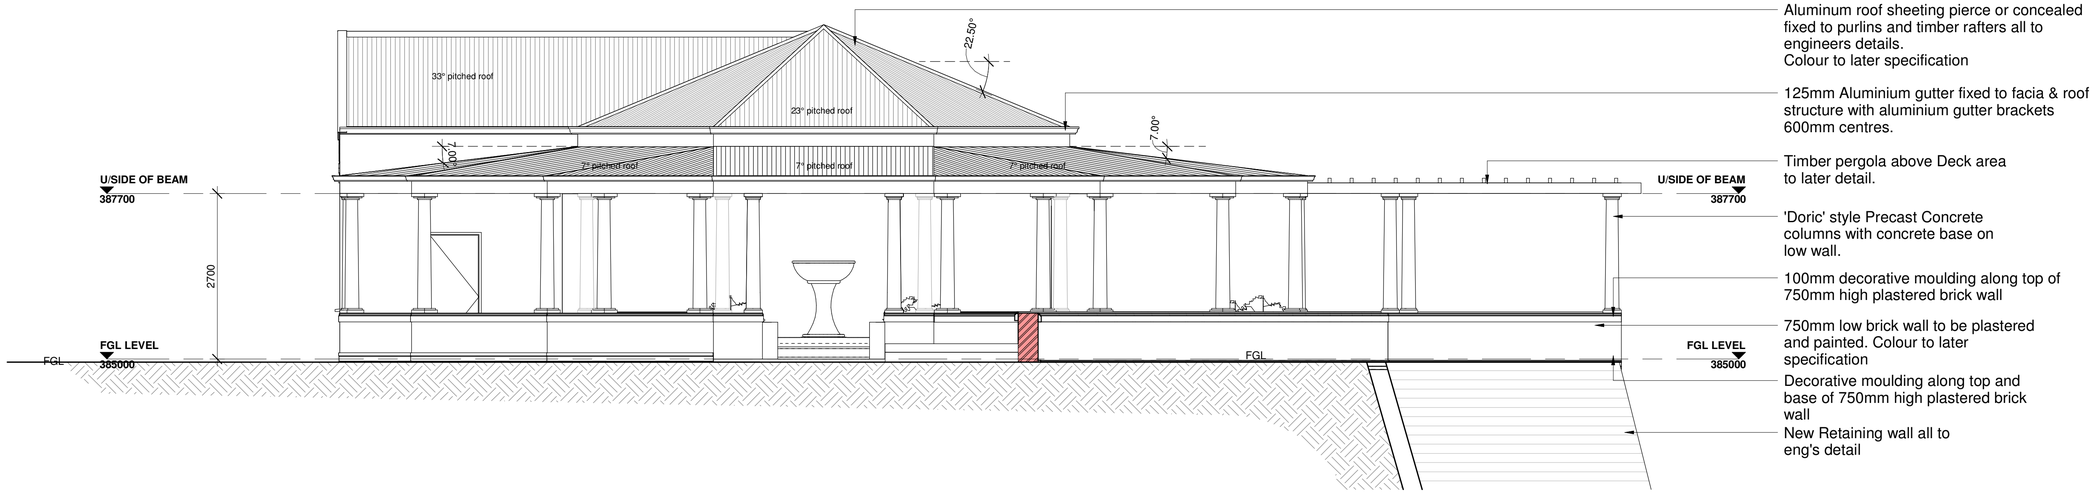

TYPICAL SOUTH ELEVATION 1:50

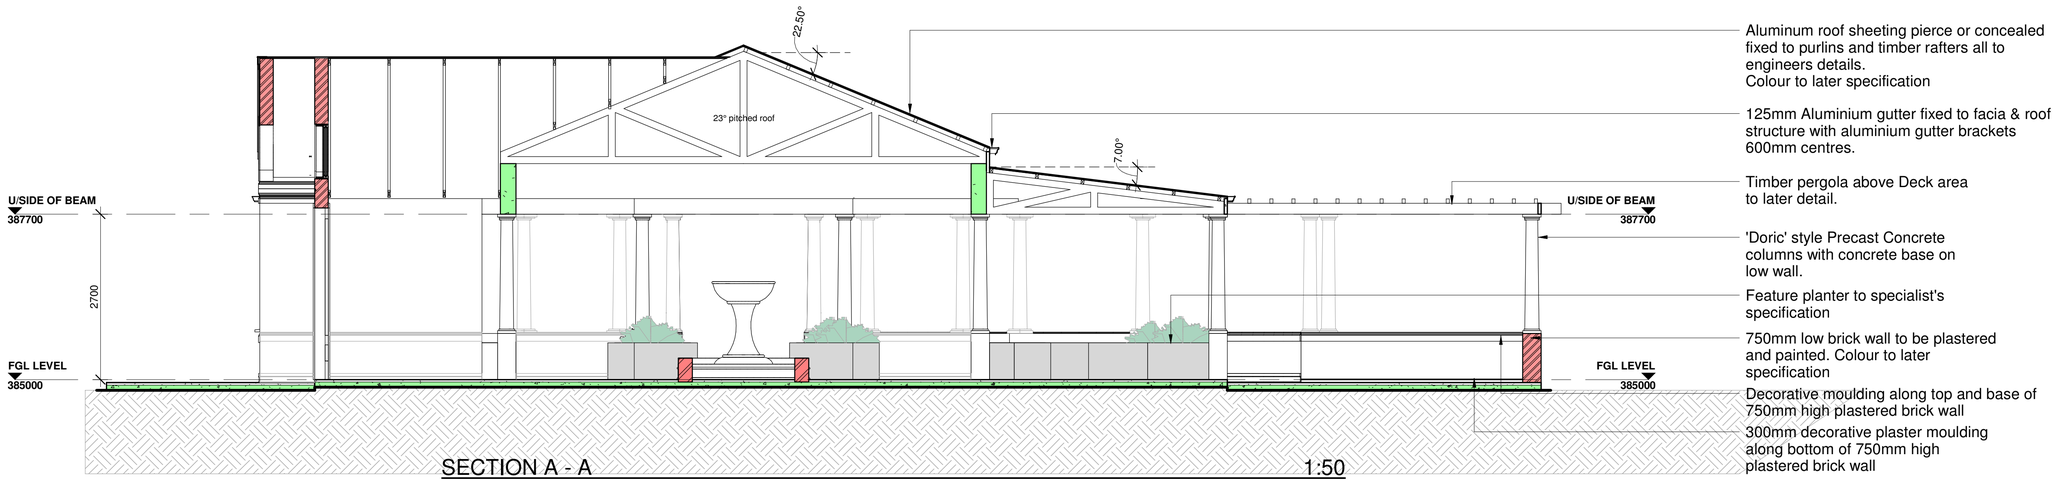

SECTION A - A 1:50

Revisions:

No.	Description	Date

FOR AMAFA APPROVAL

FGG ARCHITECTS interiors

Suite 107 Beacon Rock
21 Lighthouse Road
Umhlanga Rocks 4319
Tel. (031) 208 2272
Fax. (031) 208 2297
fgg@fggarchitects.co.za

196 Loop Street
P.O. Box 1352
Pietermaritzburg 3200
Tel. (033) 394 1218
Fax. (033) 342 7259
fgg@fggarchitects.co.za

Project:

Ex. Dwelling to be demolished and PROPOSED CONSERVATORY

At 42 Rockhaven Road, Pinetown on
Rem of 3542
for Paul Joseph Emanuel

Title: TYPICAL ELEVATIONS

A1 CLASSIFICATION

Drawn:	CH	Checked:	JH
Date:	2021-11-11	Drawing Number: WD 101	Revision:
Scale:	1 : 50		