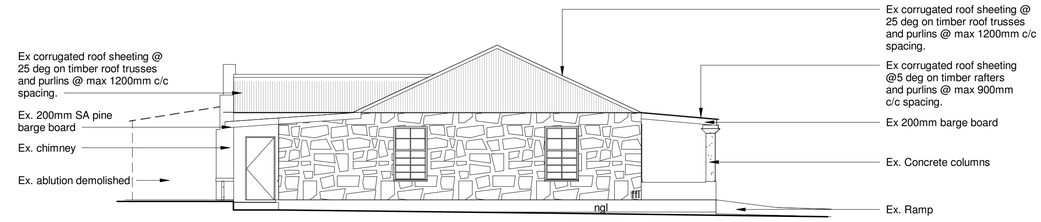

SOUTH WEST ELEVATION

SCALE 1:100

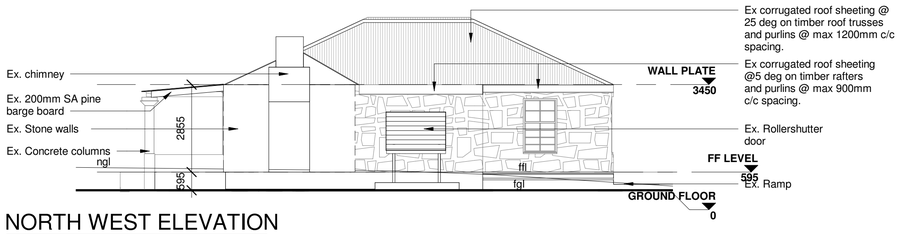

NORTH WEST ELEVATION

SCALE 1:100

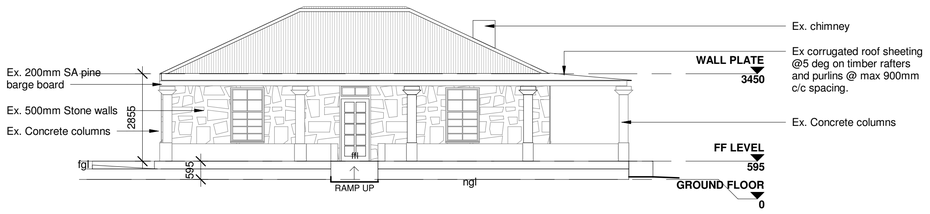

SOUTH EAST ELEVATION

SCALE 1:100

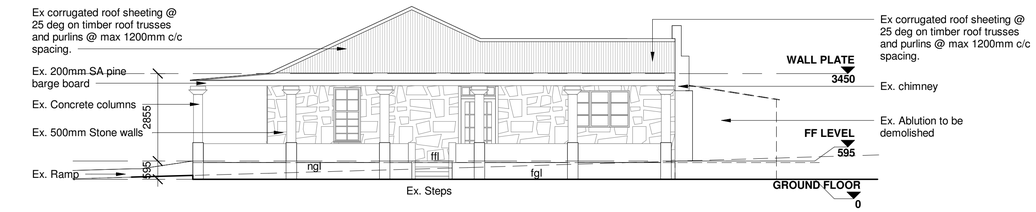

NORTH EAST ELEVATION

SCALE 1:100

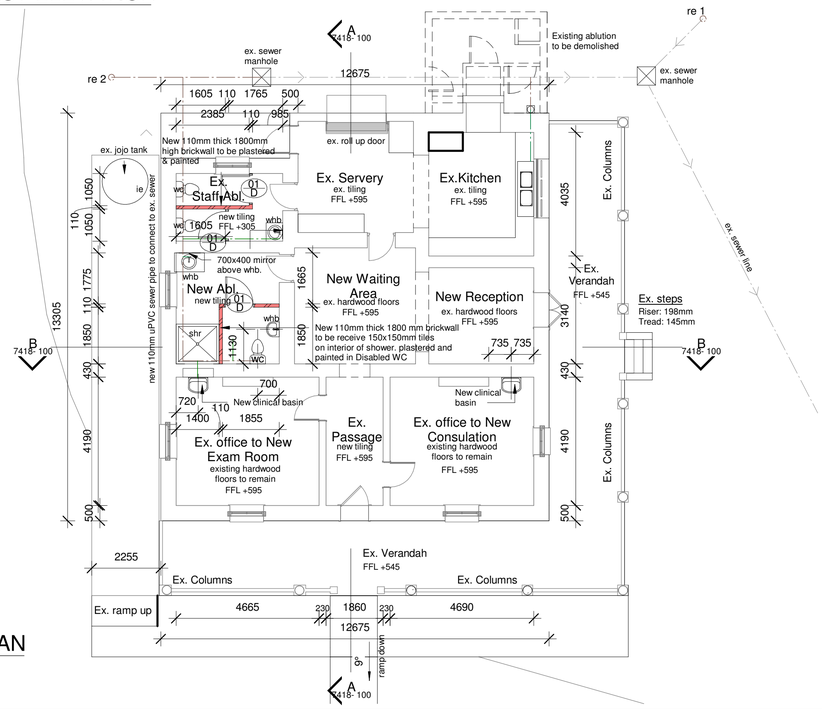

FLOOR PLAN

SCALE 1:100

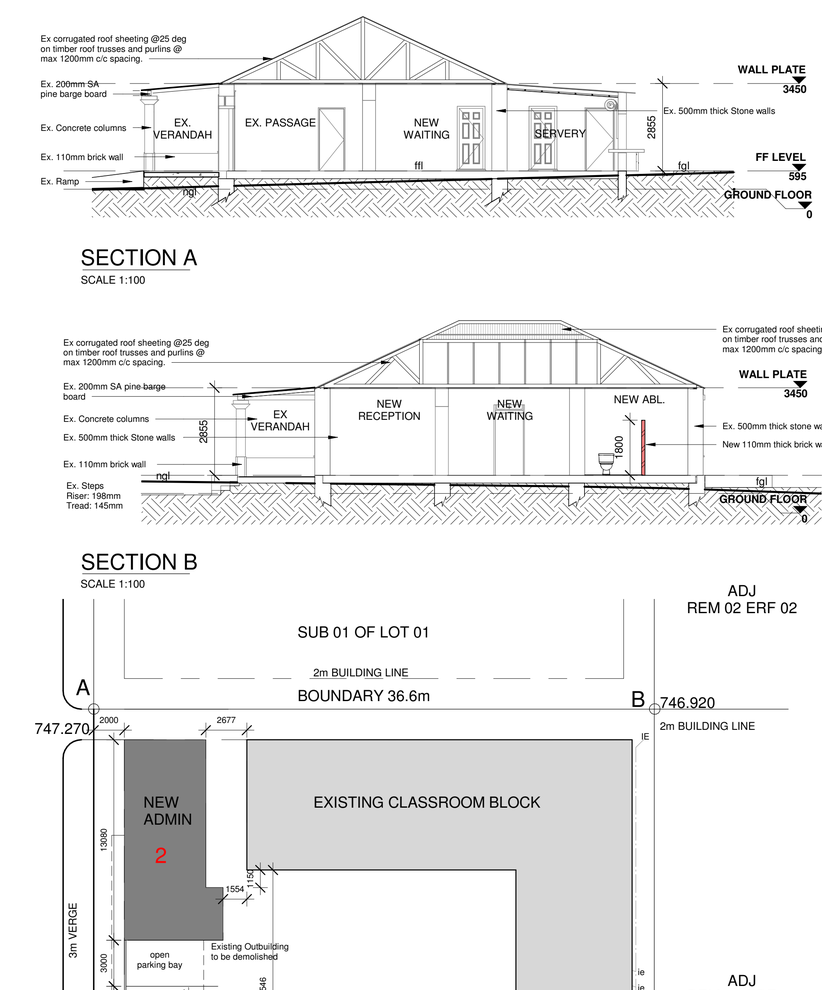

SECTION A

SCALE 1:100

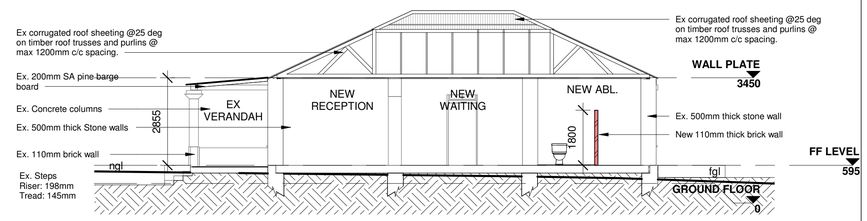

SECTION B

SCALE 1:100

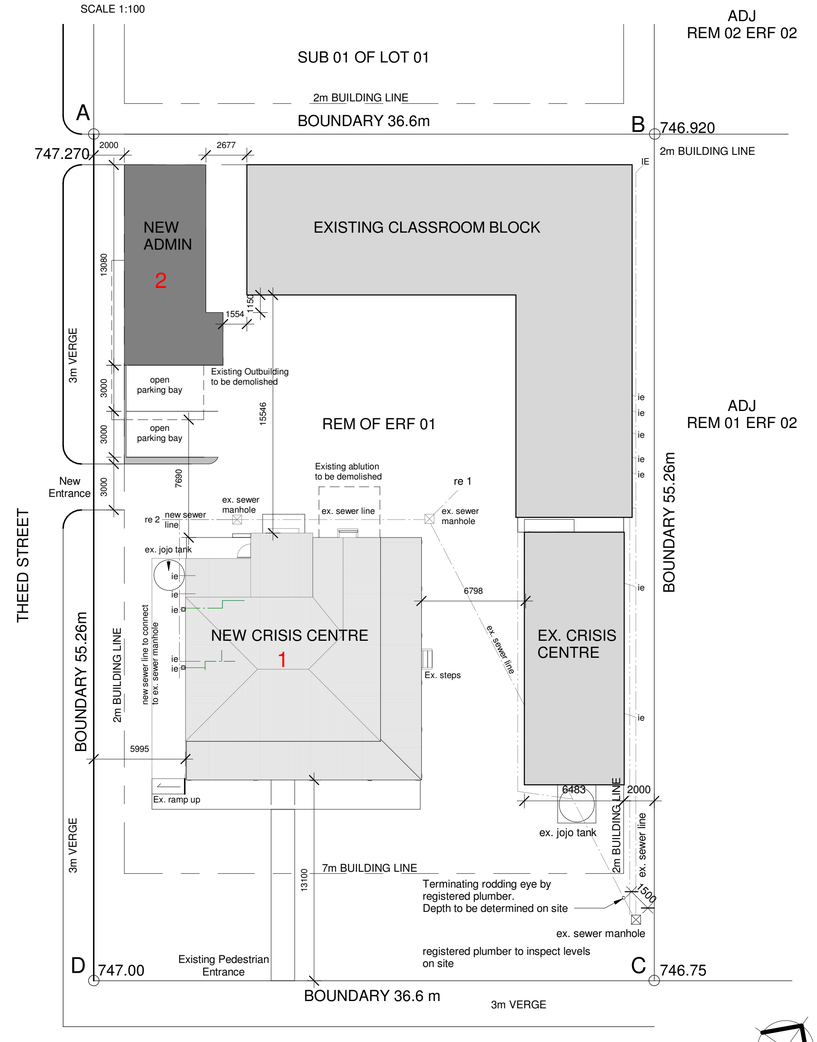

SITE PLAN

SCALE 1:200

1

Revisions:

No.	Description	Date

FOR INFORMATION

FGG ARCHITECTS interiors

Suite 107 Beacon Rock
21 Lighthouse Road
Umhlanga Rocks 4319
Tel. (031) 208 2272
Fax. (031) 208 2297
fgg@fggarchitects.co.za

196 Loop Street
P.O. Box 1352
Pietermaritzburg 3200
Tel. (033) 394 1218
Fax. (033) 342 7259
fgg@fggarchitects.co.za

Project:

ALTERATIONS TO EXISTING BUILDING

Por 1 of ERF 1 ON 30 MORLING STREET

for ADMIN BUILDING PLAN

Title: PLANS, ELEVATIONS AND SECTIONS

N/A

Drawn:	NM	Checked:	JS
Date:	25/02/2022	Drawing Number:	Revision:
Scale:	As indicated	7418- 100	