THIS DRAWING IS THE COPYRIGHT INTERLECTUAL PROPERTY OF S4 ARCHITECTS. COPYING MAY NOT BE COPIED, SHARED OR REPRODUCED WITHOUT THE WRITTEN CONSENT OF S4 ARCHITECTS

GENERAL NOTES

1. CHECK ALL DIMENSIONS ON SITE.
2. FIGURED DIMENSIONS TO BE USED IN PREFERENCE TO SCALED DIMENSIONS.
3. REPORT TO ARCHITECT OF ANY DISCREPANCIES BEFORE COMMENCING BUILDING OPERATIONS.
4. ALL LEVELS MUST BE SET AND CONFIRMED WITH THE ARCHITECT ON SITE BEFORE CONSTRUCTION COMMENCES
5. ALL WORKMANSHIP AND IVATERIALS TO COMPLY WITH THE NATIONAL BUILDING REGULATIONS.
6. TWO COURSES OF BRICKFORCE REINFORCED BRICKWORK AT BOTH WINDOW CILL AND WALL PLATE LEVELS.
7. ALL BARS TO BE MAXIMUM 25 DEGREES.
8. SAFETY GLASS WHERE REQUIRED TO SABS.
9. ALL SERVICES TO BE CONFIRMED WITH CONNECTION POINTS TO BE CONFIRMED ON SITE PRIOR TO THE LAYING OF ANY PIPEWORK.
10. ALL NEW ROOFSLABS, FLOORSLABS, COLUMNS, BEAMS AND RETAINING WALLS TO STRUCTURAL ENGINEERS DETAILS AND SPECIFICATION.
11. STRUCTURAL ENGINEER TO VERIFY STORMWATER DISPOSAL ON ROOF AND OR GROUND LEVEL.

REVISIONS

DATE	NO.	REVISION

SHEET COPY

ETHEKWINI MUNICIPALITY (CENTRAL)

055 08 15

APPLICATION NO.

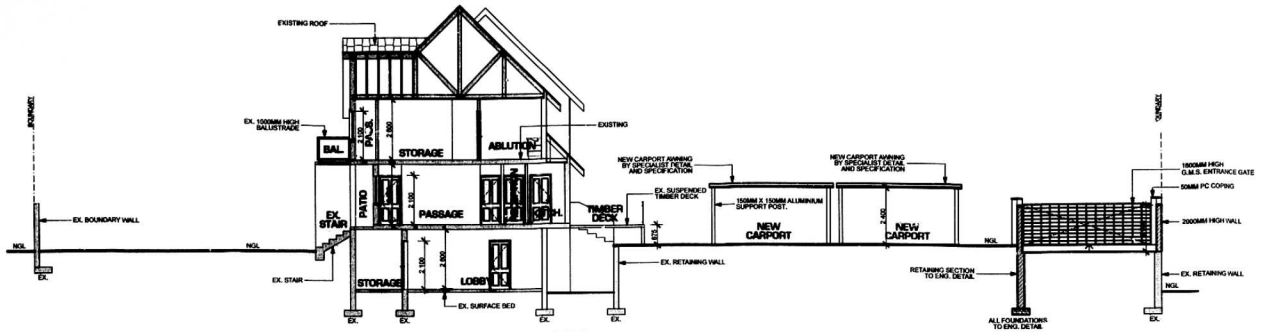

SECTION A-A - 1:100

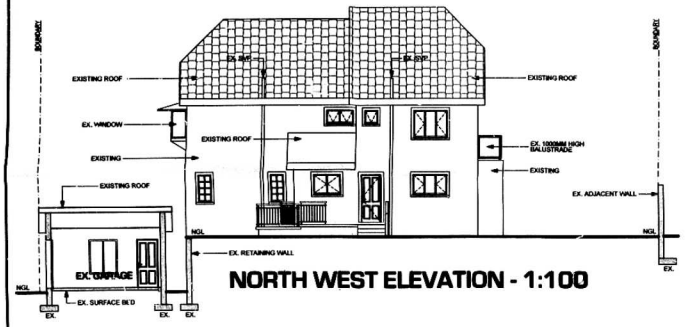

NORTH WEST ELEVATION - 1:100

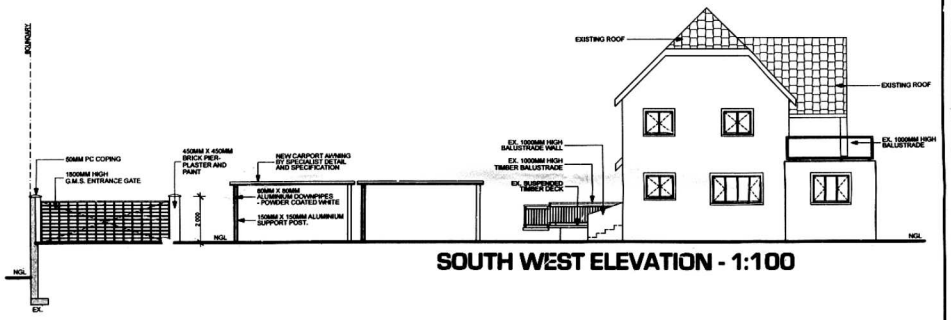

SOUTH WEST ELEVATION - 1:100

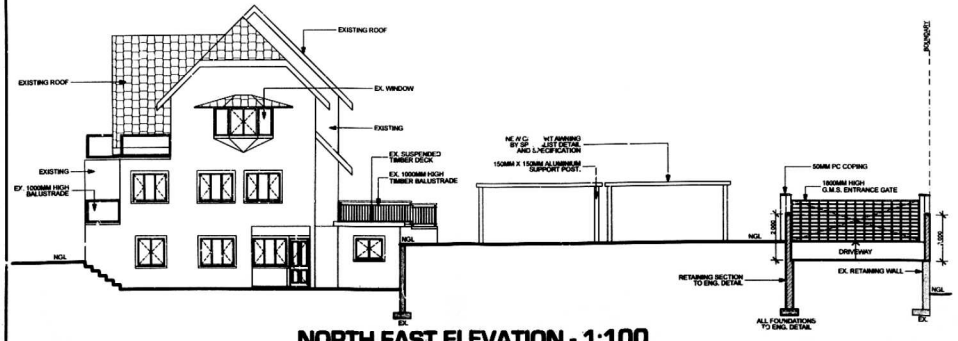

NORTH EAST ELEVATION - 1:100

SOUTH EAST ELEVATION - 1:100

PRINT A1 SIZE

ISHRISH SUKHLAL - PR. ARCHITECT.
REG NOS.- 7236(SACAP) - 7355(SAIA) - 470(KZNIA)

OWNERS SIGNATURE

PROJECT TITLE

ROY MOODLEY FAMILY TRUST

PROPOSED CONVERSION OF EXISTING RESIDENCE TO OFFICES ON LOT 1052 DURBAN NORTH AT 77 OLD MILL WAY

DRAWING TITLE

WORKING DRAWINGS

PROJECT No.	DRAWING No.
S4/95	03/03- REV 1
SCALE: 1:100	DATE: 29 MAR 2015
	DESIGNED/DRAWN: S. SUKHLAL / L. MADURAY

S4 ARCHITECTS