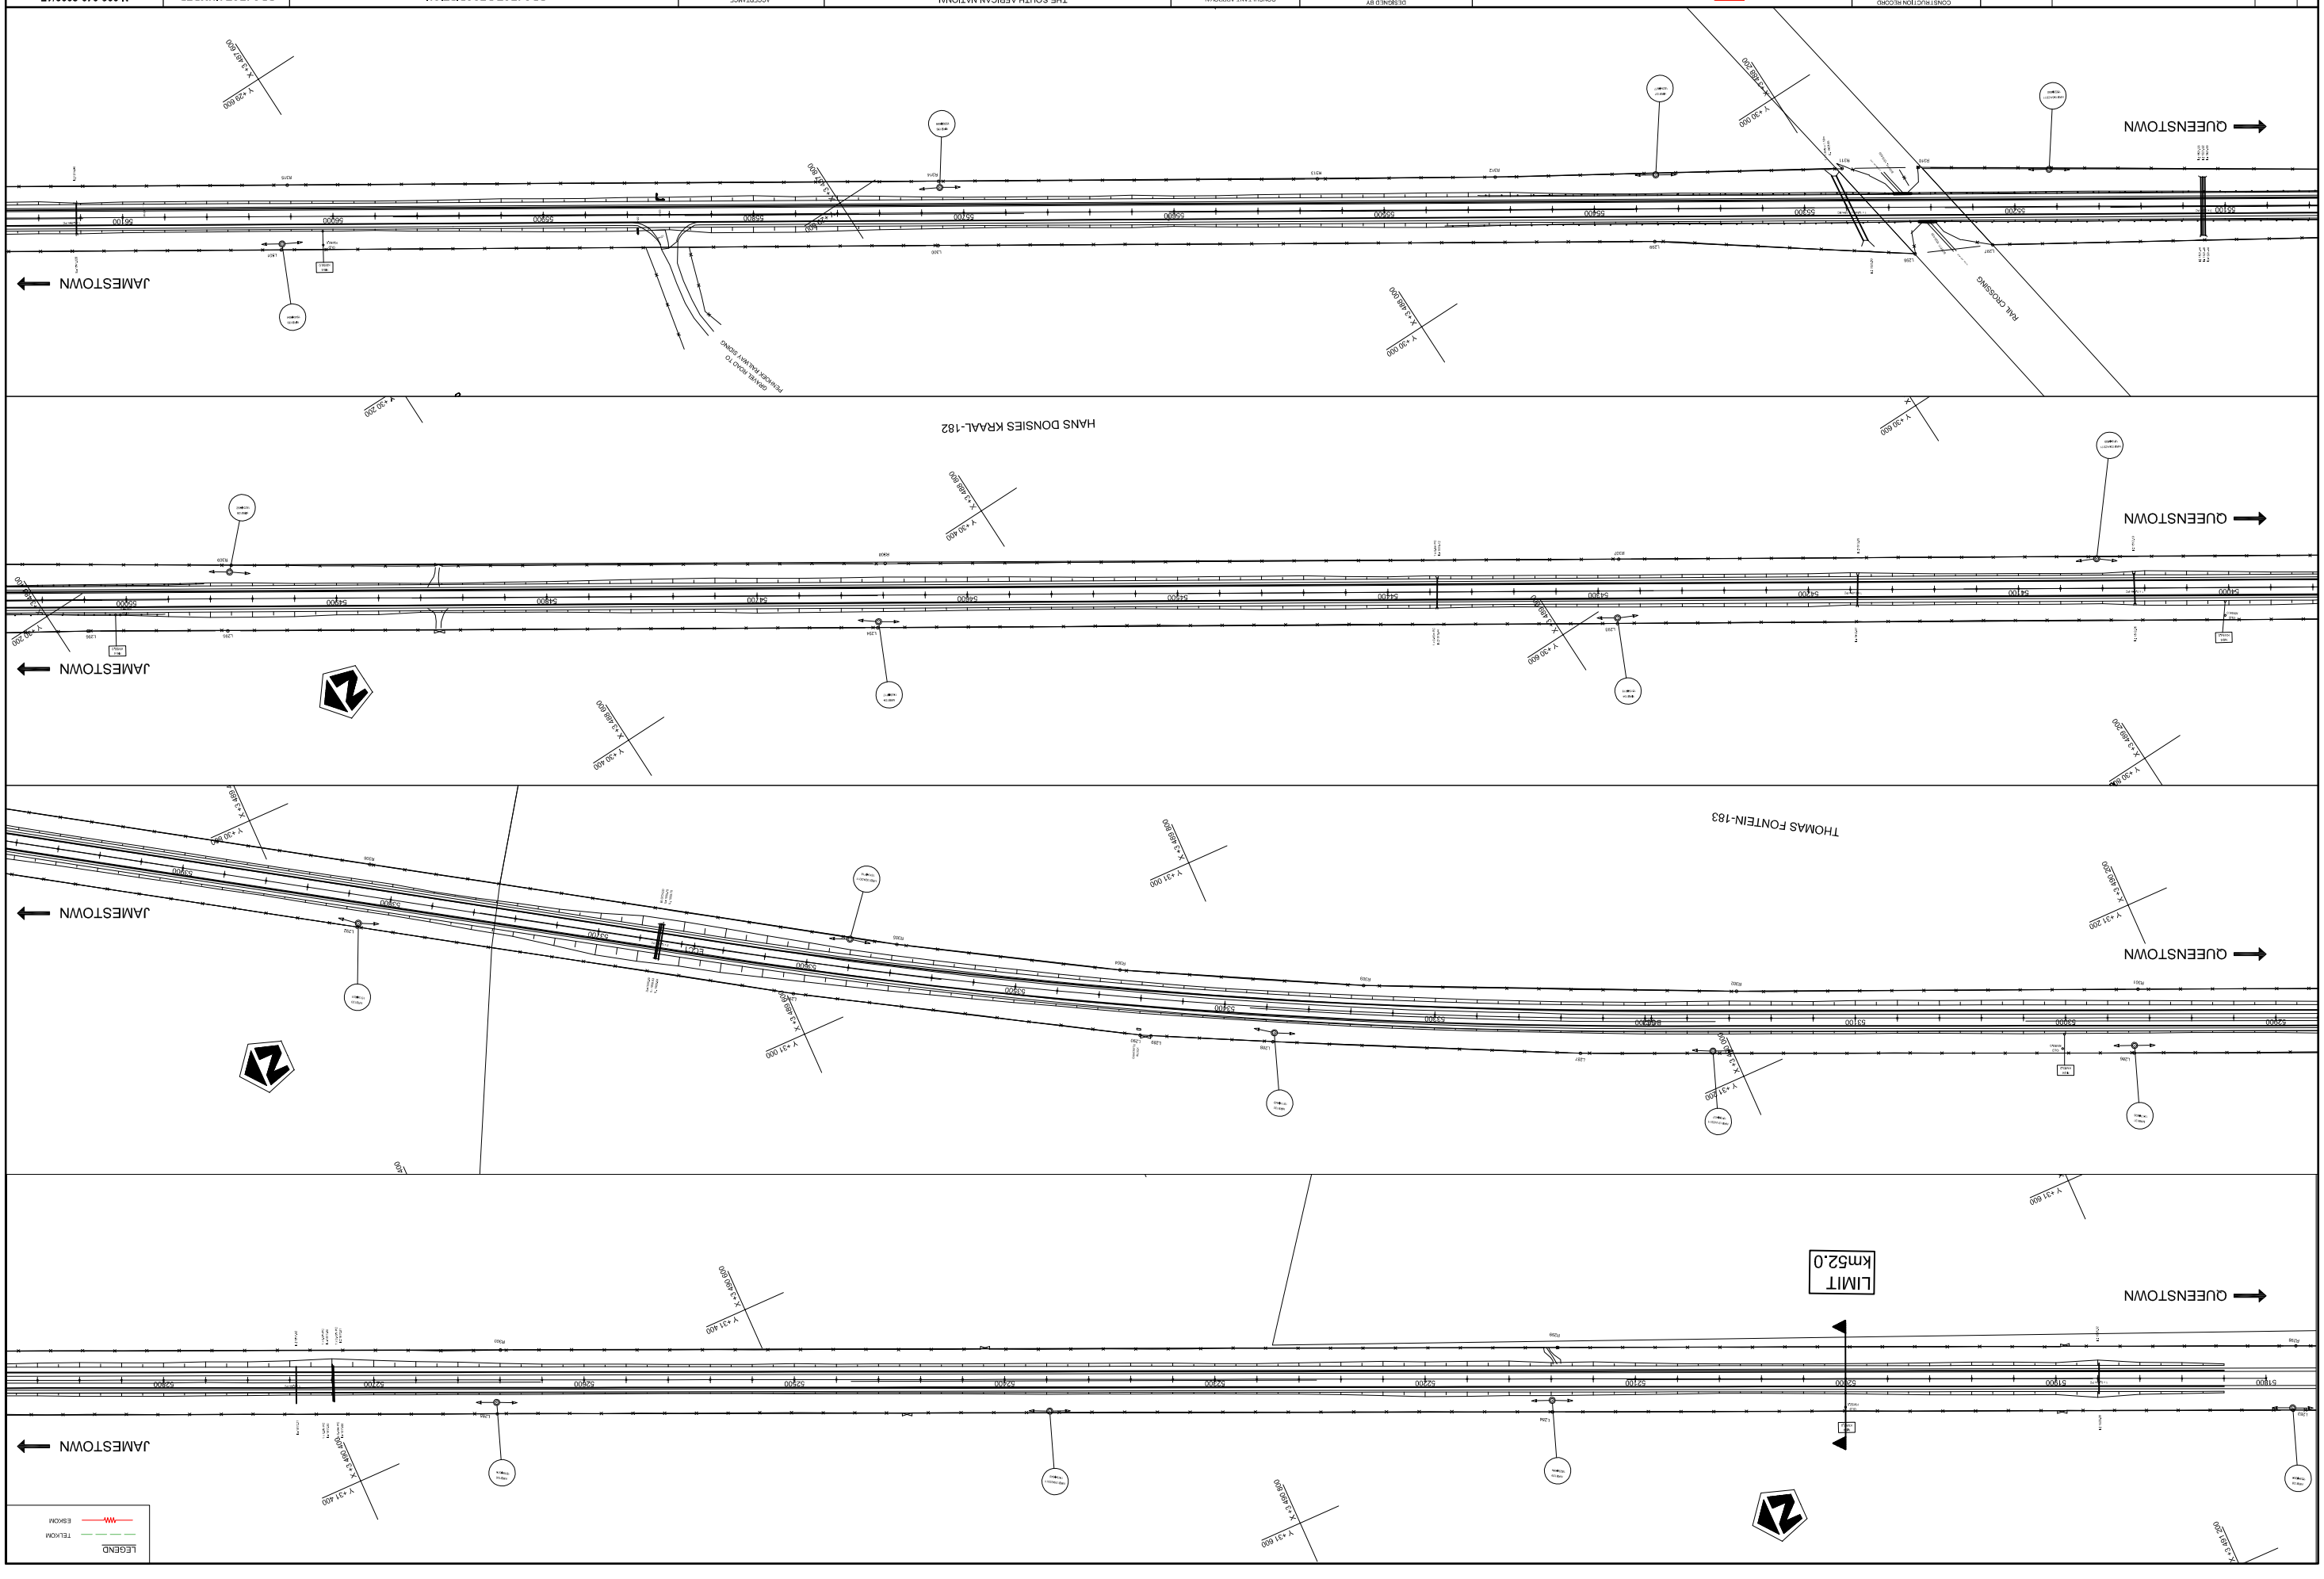

SCALE FOR REDUCED PLAN

100mm ON ORIGINAL PLAN

No.	DATE	REVISION	CONSULT. ENG.
V1	FEB 2012	ORIGINAL VERSION	ME BOTHA

CONSTRUCTION RECORD

WORKS CONTRACT ENGINEER

Name : XX XXXXXXXXX
Pref. Reg. No. : XXXXXXXXX
Date : DD / MM / YYYY

SANRAL PROJECT MANAGER

Name : XX XXXXXXXXX
Pref. Reg. No. : XXXXXXXXX
Date : DD / MM / YYYY

WorleyParsons
resources & energy
Incorporating KVS ENGINEERS
P.O.Box 7587
Newton Park 6055
Tel:(041)391-8811
Fax:(041)364-3798
www.worleyparsons.com

DESIGNED BY

NAME: ME BOTHA
Pref. Reg. No.: 200370069

CHECKED BY

NAME: W JEPPE
Pref. Reg. No.: 20030254

DRAWN BY

NAME: LM ROGERS

CONSULTANT APPROVAL

Name : W JEPPE
Pref. Reg. No. : 20030254
Date : DD / MM / YYYY

HEAD OFFICE
48 Tambotie Avenue
Val de Grace
Pretoria
0184
Po Box 415
Pretoria 0001
South Africa
Tel: (012) 844 8000

THE SOUTH AFRICAN NATIONAL ROADS AGENCY SOC LTD

SOUTHERN REGION
NRA House
Southern Life Gardens
70 2nd Avenue
Newton Park
Port Elizabeth
6045
Po Box 27230
Greenacres
6057
Tel: (041) 398 3200

ACCEPTANCE

THIS ACCEPTANCE IS FOR PROCEDURAL AND ADMINISTRATIVE REVIEW PURPOSES ONLY AND DOES NOT ATTRACT LEGAL LIABILITY OR LIABILITY OF ANY KIND FROM WHATSOEVER CAUSE OR HOWEVER ARISING

Ex CEO: SA NATIONAL ROADS AGENCY LTD.
Date

PROJECT DESCRIPTION

CONTRACT NO. NRA N.006-040-2009/1F : REHABILITATION OF N6 SECTION 4 FROM km 52.0 TO km 66.2

DRAWING NAME

LAYOUT km 52,000 - km 56,140

PROJECT NUMBER	N.006-040-2009/1F	
DRAWING LOCATION DATA	START	END
ROUTE	R61	R61
SECTION	03	03
DRAWING km DISTANCE	52.0	66.2
DRAWING TYPE	ROADWORKS - UTILITIES	
BRIDGE/STRUCTURE No.	-	
CONSULTANT DRAWING No.	FA	2606900PO/U1
SANRAL DOCUMENT #	X	V1

SCALE : 1:1000 SHEET 1 OF 4