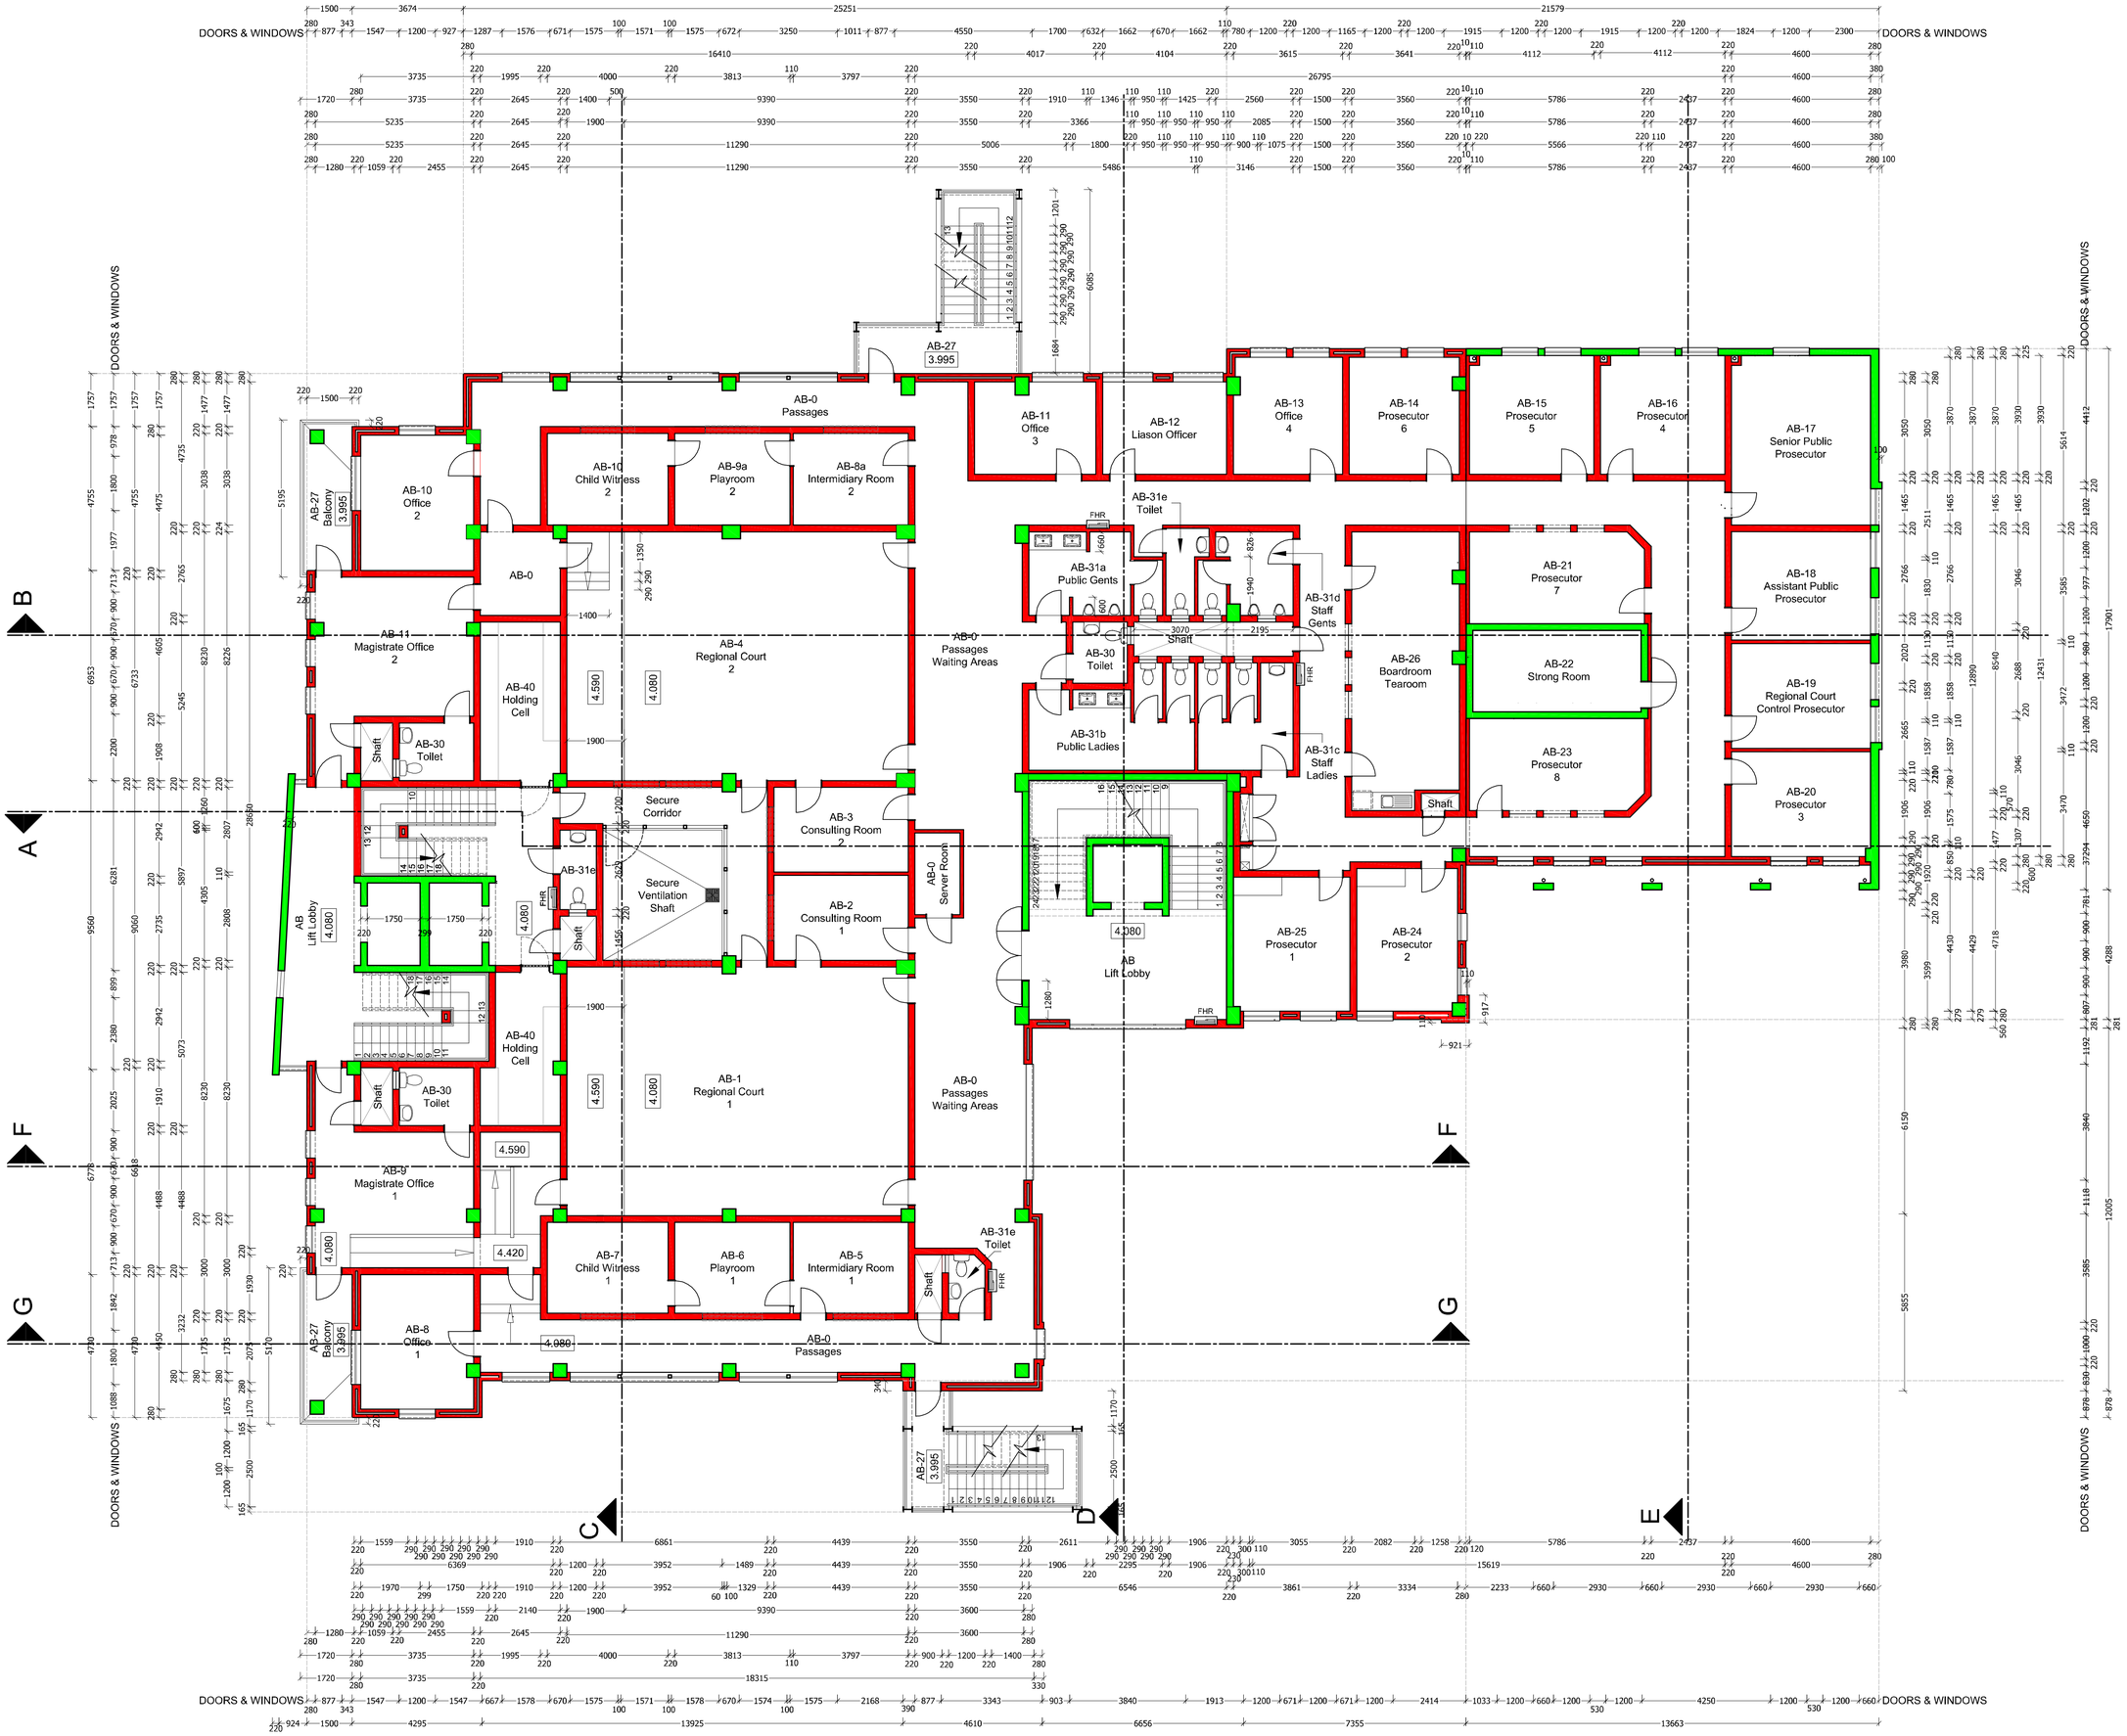


1:100 BLOCK A: FIRST FLOOR DIMENSION PLAN

ALL DIMENSIONS ARE TO BE CHECKED ON SITE PRIOR TO CONSTRUCTION TAKING PLACE. ANY DISCREPANCY BETWEEN ARCHITECTS DRAWINGS, ENGINEERS DRAWINGS AND THE BILLS OF QUANTITIES ARE TO BE CLARIFIED WITH THE ARCHITECT.
ALL PRODUCT SPECIFICATION CODES ARE TO BE CHECKED WITH THE SUPPLIER PRIOR TO THE ORDERING AND BUILDING IN OF MATERIAL.
ALL STRUCTURE TO BE CHECKED BY THE ENGINEER.

| NO. | DATE | AMENDMENT | D.P.W. |
|---|---|---|---|

Copyright vests in the Department of Public Works

as-built drawings

certified as-built drawings as per Centralised Drawing Archive AS-BUILT DRAWING REQUIREMENTS

name: C.D.H.SPARKS

date:

professional registration no.: 4661

cad file name: AMAFA BLOCK A.dwg

page type: A 1

public works
Department:
Public Works
REPUBLIC OF SOUTH AFRICA

consultant
MNI ARCHITECTS
SPARKS ROAD, SWINBURNE, * PO BOX 752
HARRISMITH 9880
TEL: (058) 672 1070
FAX: (086) 545 6646

discipline: ARCHITECT

service:
NEWCASTLE MAGISTRATES COURT:
UGRADING, RENOVATION AND EXTENSION OF CURRENT BUIDLINGS
NEWCASTLE, Erf 16957,
33 & 35 MURCHISON STREET.

WCS number: 45965

drawing title:
BLOCK A:
FIRST FLOOR DIMENSION PLAN.

| | | | |
|---|---|---|---|
| ref.no | - | designed | CDHS |
| scale | AS SHOWN | drawn | AM |
| date | AUGUST 2021 | checked | CDHS |

department drawing number: -

drawing number: L12/03/A/07 (WD)

BLOCK A, FIRST FLOOR DIMENSION PLAN AMAFA BLOCK A.dwg printed on 05 Jul 2023 at 15:31:27 (IN CAD FILE)