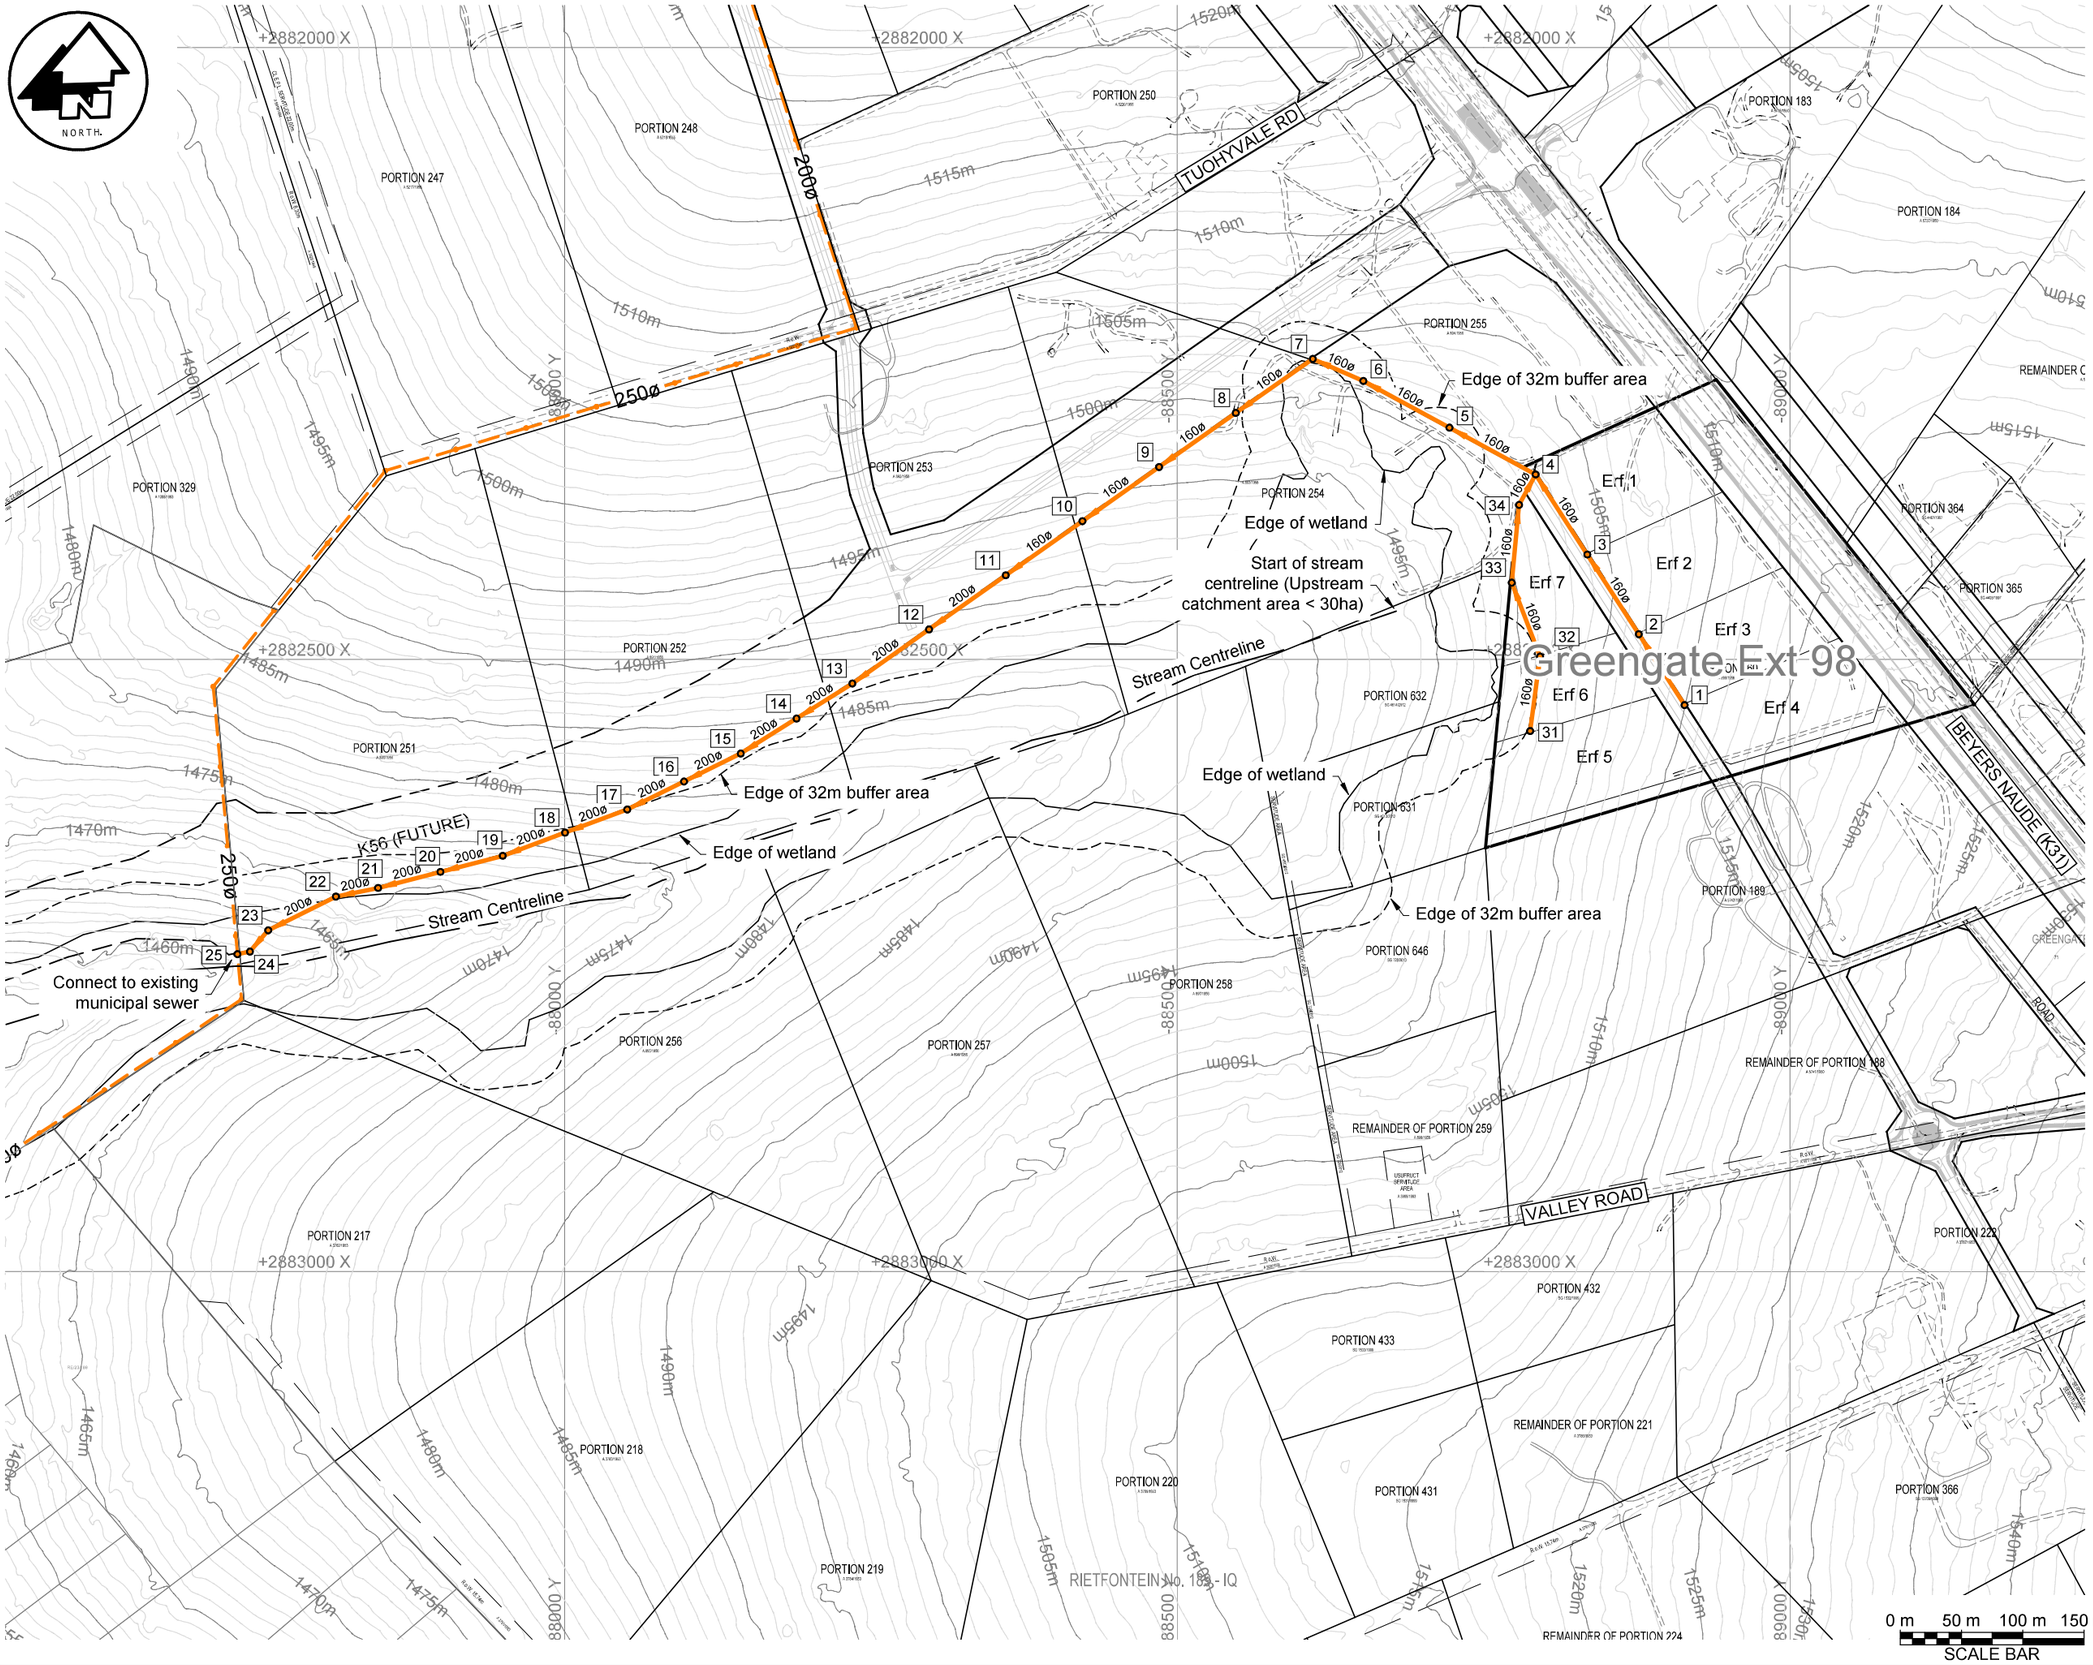

LEGENDS

- EXISTING SEWER
- NEW SEWER
- RISING MAIN
- PUMPSTATION
- MANHOLE
- ERF CONNECTION
- PIPE BRIDGE

REVISIONS

No.	Date	By	Description
00	JAN 2020	JM	FOR OUTLINE SERVICES SCHEME REPORT (OSSR)
01	JUN 2020	JM	SEWER REVISED IN ACCORDANCE WITH WETLAND

DRAWING STATUS

WULA PROPOSAL

CLIENT

GENESIS PROJECTS
PROPERTY DEVELOPER

CLIENT APPROVAL

Project leader:		Signature :
Date:		

CLIENT DRAWING NUMBER:

ilifa AFRICA ENGINEERS

PRETORIA 012- 941 1616
HARRISMITH 058- 622 1297
SASOLBURG 016- 976 0850
VANDERBIJLPARK 016- 981 0591
KRUGERSDORP 011- 955 5334
RICHARDSBAY 035- 753 1083
SECUNDA 017- 634 8895
NEWCASTLE 034- 312 6464

KRUGERSDORP OFFICE
20 Ontdekkers Road
PO Box 8013
Westgate 1734

SACAS ISO 9001:2015

ASSOCIATED OFFICES:
MTUBATUBA, NELSPRUIT

THIS DRAWING IS THE PROPERTY OF ILIFA Africa Engineers (PTY) Ltd. AND IS ISSUED TO THE RECIPIENT FOR A PARTICULAR PURPOSE, IN THE UNDERSTANDING THAT THIS DRAWING SHALL NOT BE ; COPIED,- NOR DUPLICATED IN ANY DIGITAL FORM, NOR PASSED ONTO OTHER PARTIES, DISPOSED, DIRECTLY OR INDIRECTLY, NOR USED FOR ANY PURPOSE OTHER THAN THAT FOR WHICH IT IS SPECIALLY FURNISHED, AND/OR, THE INSTALLATION AND/OR MAINTENANCE OF EQUIPMENT TO WHICH ITS REFERS

Designed :	Ilifa Africa Engineers
Drawn :	J.v.S MOUTON Pr.Tech.Eng (201370186)
Checked :	A.B. KRIEL Pr.Eng (20010142)
Drawing Approved:	12 June 2020 Date: A.B. KRIEL Pr.Eng (20010142)

PROJECT TITLE

PROPOSED GREENGATE EXT. 98 SITUATED ON PORTION 260 (A PORTION OF PORTION 114) OF THE FARM RIETFONTEIN 189-IQ

DRAWING TITLE

SEWER LAYOUT "PROPOSAL"

DATE:	SCALE:	
JAN 2020	1: 5 000	A3

PLAN No.

CONSULTING ENG. DRAWING NO:	Rev
K19-040-02-400	01