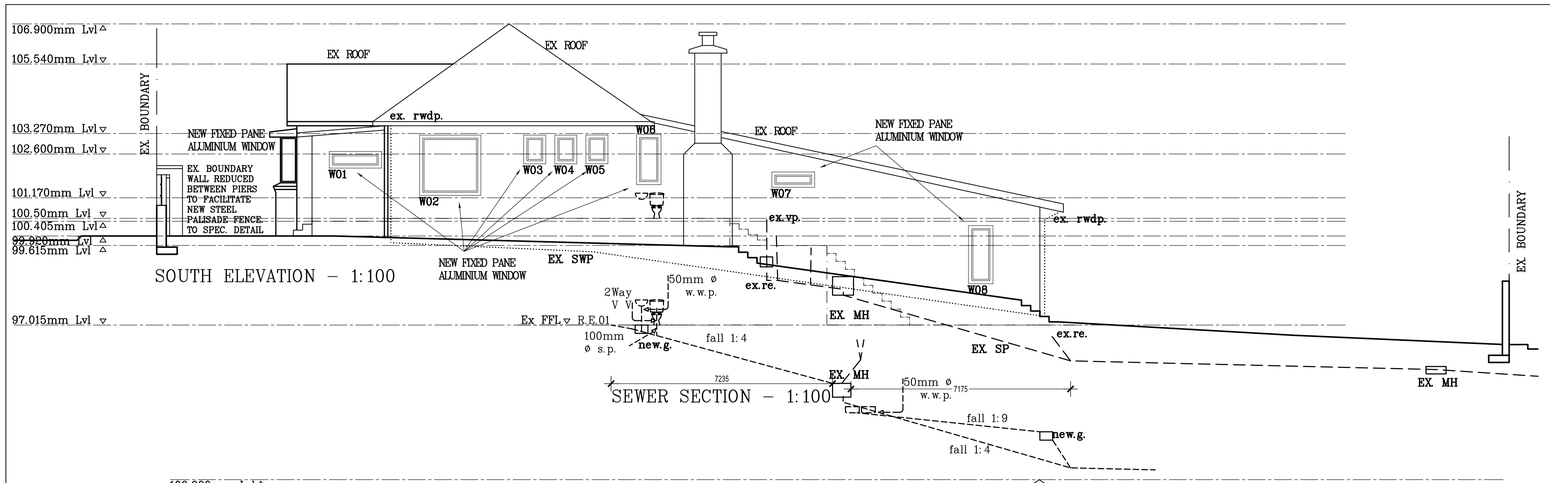

SOUTH ELEVATION – 1:100

SEWER SECTION – 1:100

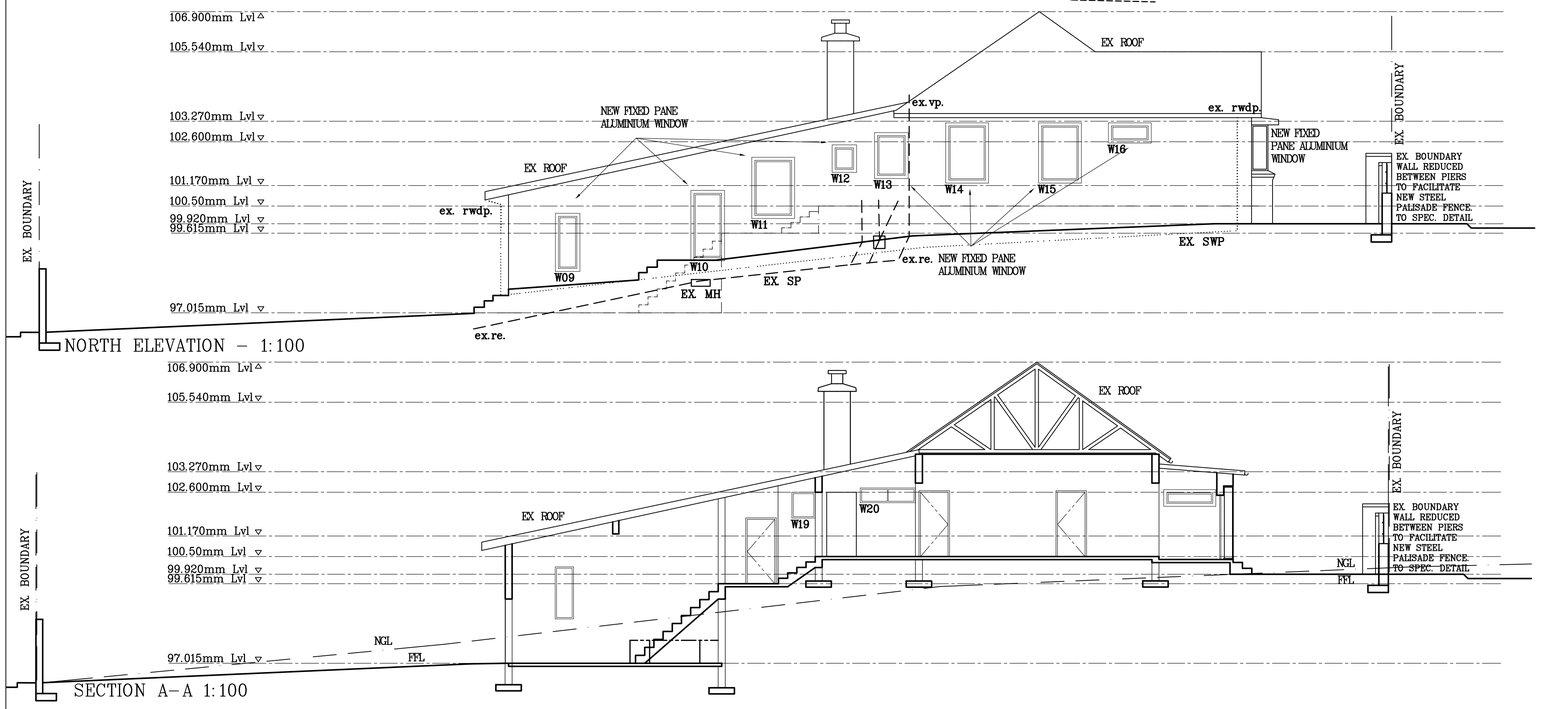

NORTH ELEVATION – 1:100

SECTION A–A 1:100

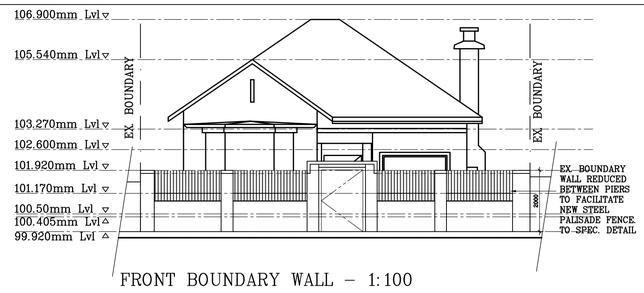

FRONT BOUNDARY WALL – 1:100

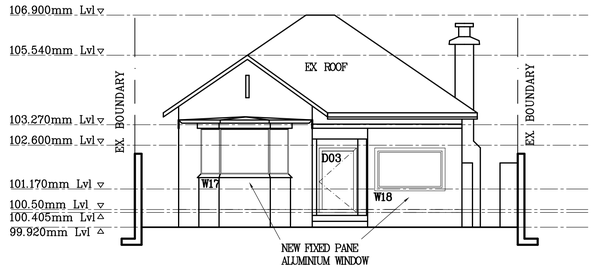

WEST ELEVATION – 1:100

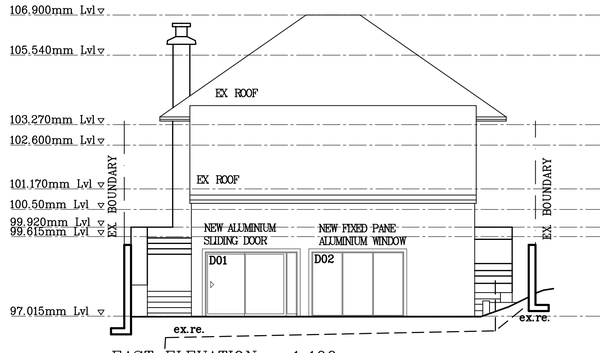

EAST ELEVATION – 1:100

DOOR & WINDOW SCHEDULE – 1:50

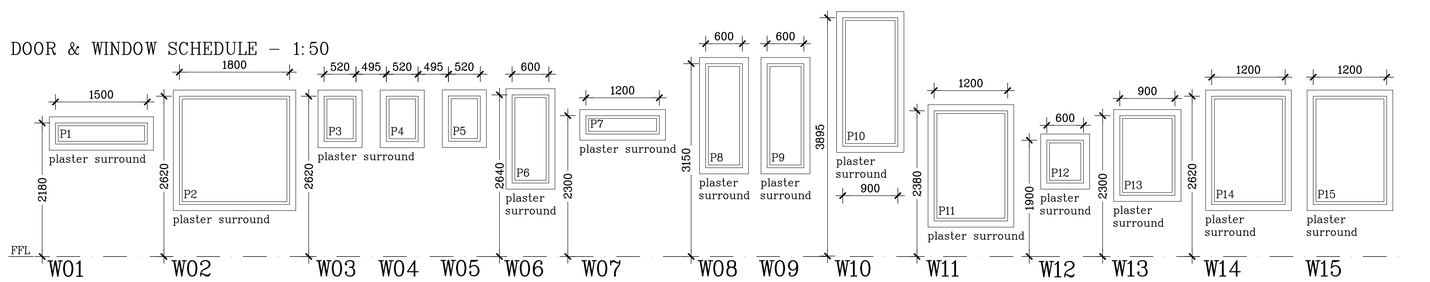

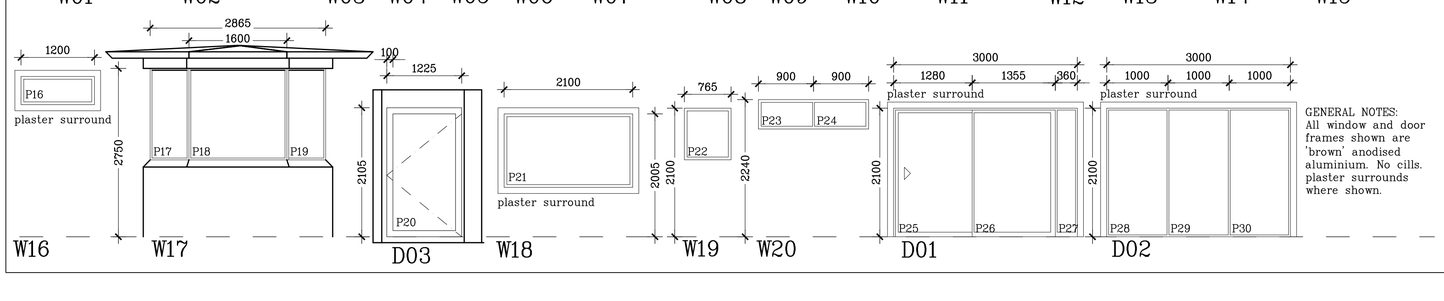

GENERAL NOTES:
All window and door frames shown are 'brown' anodised aluminium. No cills. plaster surrounds where shown.

	Frame Material		Frame Type	Glazing Material					No. of Sides Supported	Pane–min thickness			Pane–max. area		
	Aluminium	Timber		Monolithic Annealed Glass	Laminated Annealed Safety Glass. No. 3,4,5	Patterned Annealed & Wired Glass No. 3	Toughened safety glass. No. 3		4	3 mm	4 mm	5 mm	0.75m²	1.5m²	2.1m²	2.9m²
P1	○			○					○	○			○			○
P2	○			○					○			○				
P3	○			○					○		○			○		
P4	○			○					○		○			○		
P5	○			○					○		○			○		
P6	○			○					○		○			○		
P7	○			○					○		○			○		
P8	○			○					○			○			○	
P9	○			○					○			○			○	
P10	○			○					○			○			○	
P11	○			○					○			○			○	
P12	○			○					○	○				○		
P13	○			○					○		○				○	
P14	○			○					○			○			○	
P15	○			○					○			○			○	
P16	○			○					○	○				○		
P17	○			○					○		○				○	
P18	○			○					○			○				○
P19	○			○					○		○				○	
P20	○						○		○			○			○	
P21	○			○					○			○				○
P22	○			○					○		○			○		
P23	○			○					○		○			○		
P24	○			○					○		○			○		
P25	○						○		○			○				○
P26	○						○		○			○				○
P27	○						○		○		○			○		
P28	○						○		○			○			○	
P29	○						○		○			○			○	
P30	○						○		○			○			○	

MAB IKHWEZI ARCHITECTS cc ©

GENERAL CONSTRUCTION NOTES

1. Figured dimensions are to be taken in preference to scaling from the drawing.
2. All relevant details, levels, dimensions must be checked on site before commencement of work. Any discrepancies to be reported to the MABIKHWEZI ARCHITECTS cc Office immediately.
3. All work to be carried out in strict accordance with local authority requirements, national building regulations & the s,a,b,s, standards.

MAB iKhwezi ARCHITECTS
76 Valley View Road, Durban 4001 • P.O.Box 37069, Overport 4067
Tel: (031) 303 2833 • Fax: (031) 312 0896
Email: info@mabarchitects.co.za • Website: www.mabarchitects.co.za
with:
Mason design
jono@mabarchitects.co.za

PROJECT TITLE & CLIENT INFORMATION
HOUSE ADDITIONS & ALTERATIONS
56 WINDERMERE RD. CC
SITE DESCRIPTION
ERF 1396 DURBAN - 56 LILIAN NGOYI / WINDERMER RD, DURBAN
RATE No, 0000 00000

DRAWING DESCRIPTION
ELEVATIONS, SECTION, DOOR & WINDOW SCHEDULE.
SUBMISSION DRAWING

SCALE	PLOT DATE	DATE	DRAWN
1:100 & 1:50	06 OCT 2013	OCT 2013	JJ
PROJECT No. - DRAWING NUMBER		REVISION	
PAM-01 S-002		0	