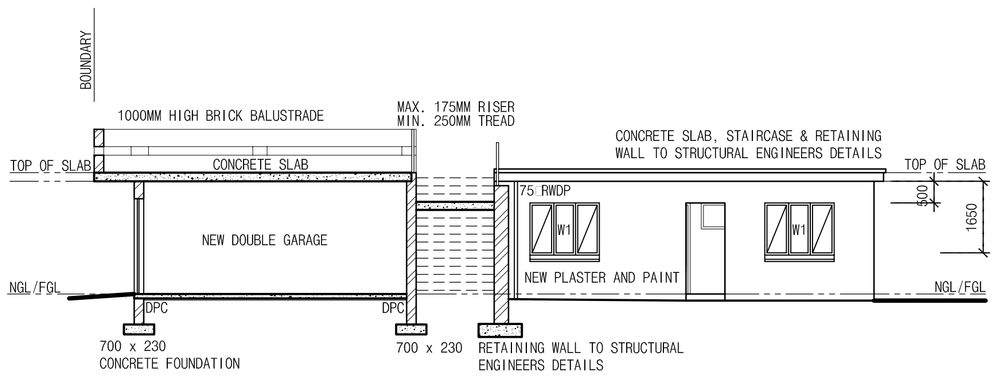

WEST ELEVATION

GLAZING NOTES:
-FRAMES TO RECEIVE GLAZING MATERIAL SHALL EITHER COMPLY WITH THE REQUIREMENTS OF SANS 727 OR SANS 1553-2, OR BE CAPABLE OF WITHSTANDING THE WIND AND IMPACT LOAD DETERMINED IN ACCORDANCE WITH THE REQUIREMENTS OF SANS 10400-B WITHOUT DEFLECTING MORE THAN 1/175TH OF THEIR SPAN

WINDOW NO.	W1	W2
FRAME MATERIAL	MERANTI	MERANTI
GLAZING MATERIAL	MONO ANNEALED SINGLE TINTED GLASS	OBSCURE GLASS
NO. OF SIDES SUPPORTED	4	4
GLAZING PANE - MIN. THICKNESS	3MM	3MM
GLAZING PANE - MAX. AREA	0.75SQ.M	0.75SQ.M

THE PANES OF ALL SAFETY GLASS MATERIALSHALL BE PERMANANTLY MARKED BY THE INSTALLER IN SUCH A MANNER THAT THE MARKING ARE VISIBLE IN INDIVIDUAL PANES AFTER INSTALLATION

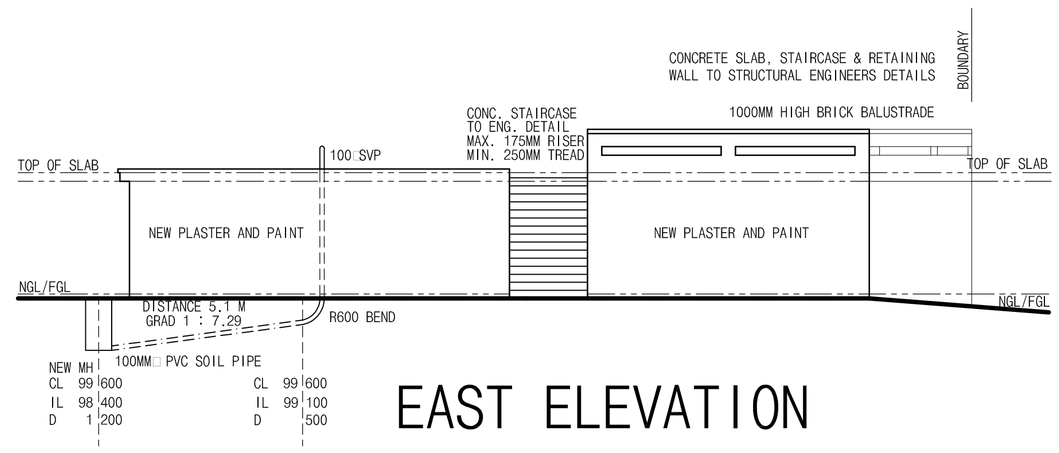

EAST ELEVATION

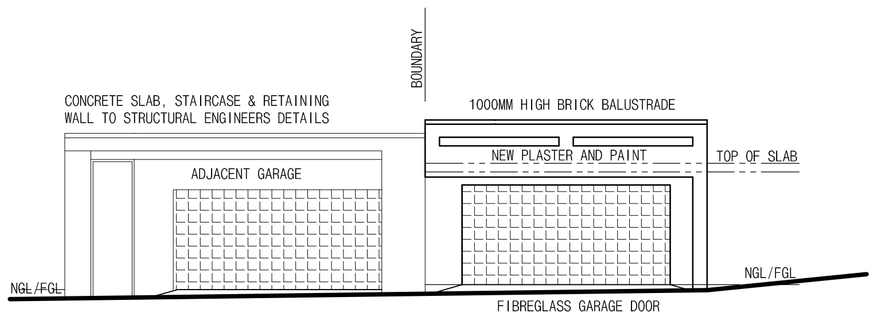

SOUTH ELEVATION

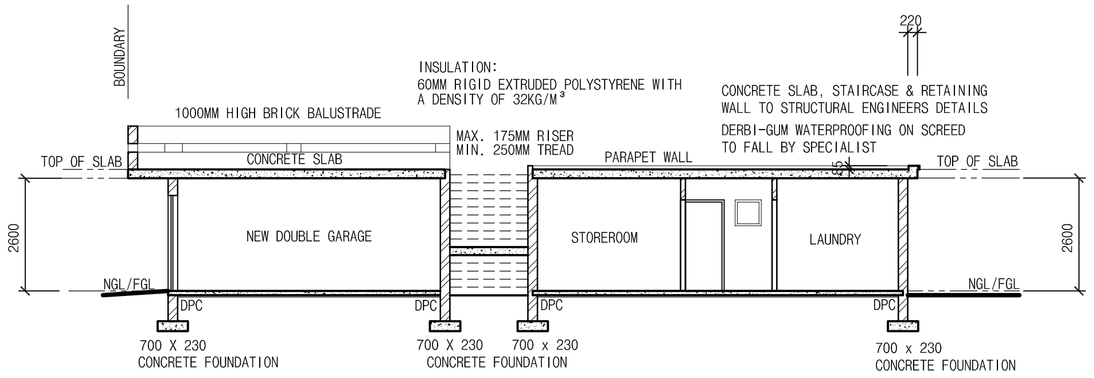

SECTION A-A

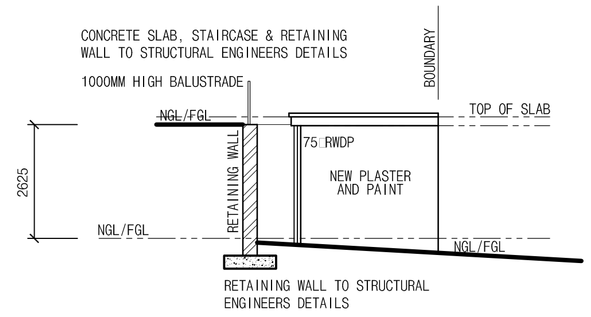

NORTH ELEVATION

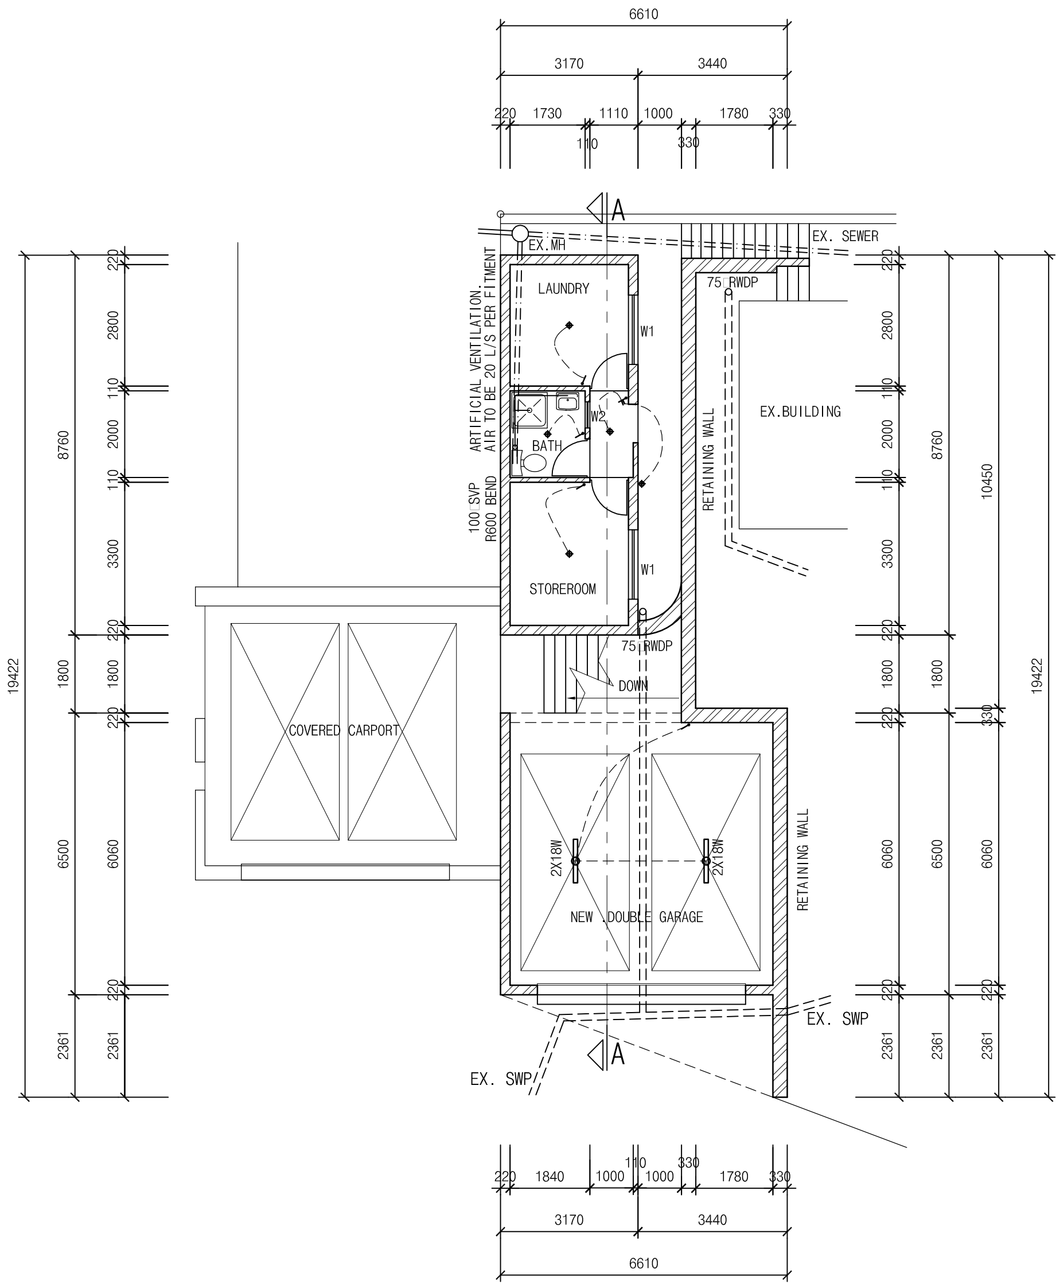

GROUND FLOOR PLAN

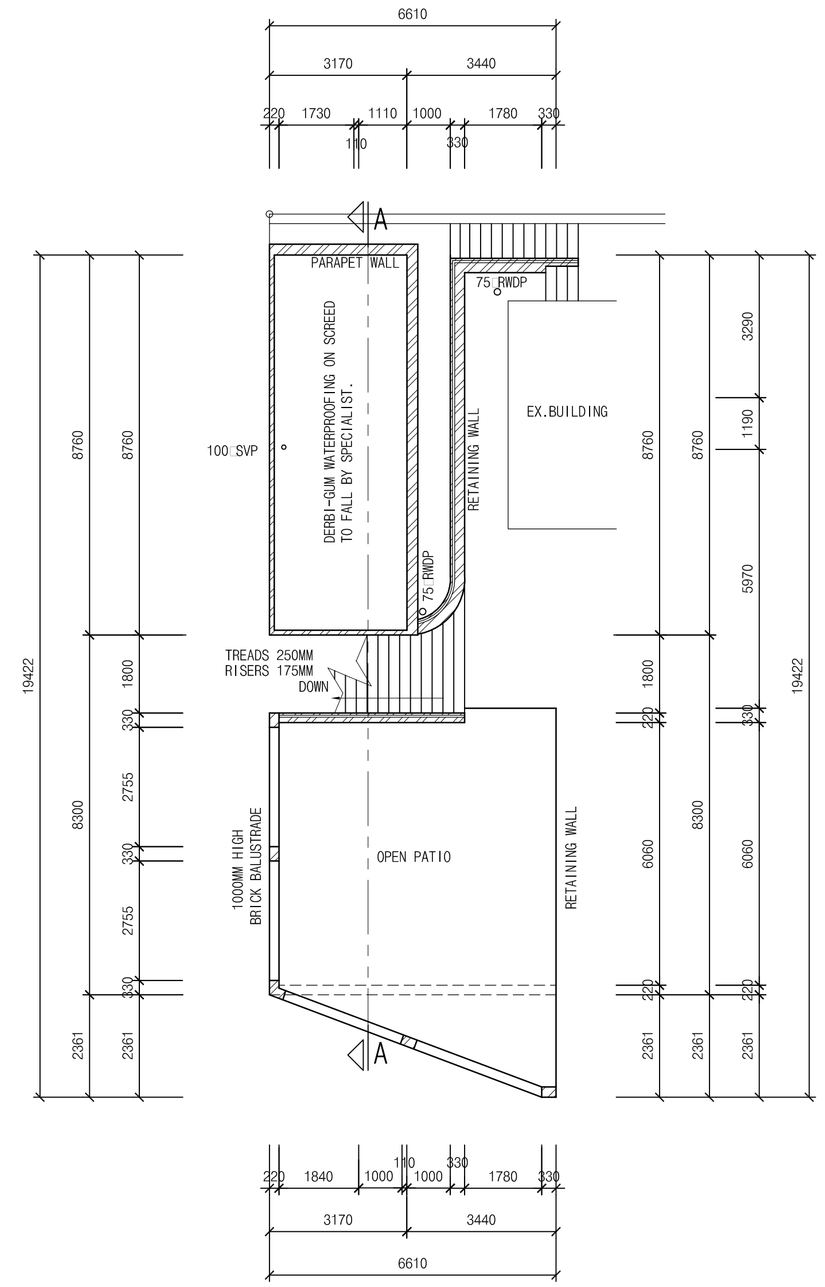

FIRST FLOOR PLAN

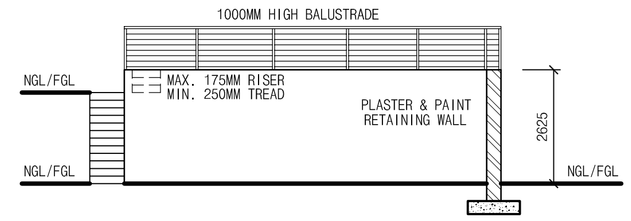

RETAINING WALL
EAST ELEVATION

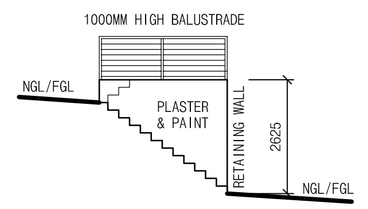

RETAINING WALL
SOUTH ELEVATION

GENERAL NOTES:
-CONTRACTOR TO CHECK ALL LEVELS AND DIMENSIONS ON SITE PRIOR TO COMMENCEMENT OF ANY WORK
-ALL DISCREPENCIES TO BE REPORTED TO THE AUTHOR
-ALLOW BRICKFORCE EVERY 2 COURSES
-BALUSTRADES TO COMPLY WITH D2.2 & 2.4 & M3 OF THE SANS 10400
-GLAZING TO COMPLY WITH PART N OF THE SANS 10400

NAME	ADDRESS	TEL. NO.	SIG.

OWNERS SIGNATURE : _____
I.D No.: _____
OWNERS SIGNATURE : _____
I.D No : _____
OWNERS TEL. No. : _____
RATE No.: _____

ARCHITECTURAL CONSULTANTS
PR.S.ARCH.T. ST 1048

5 AUM ROAD
RIDGEVIEW GARDENS
CATO MANOR
TEL : 261 6056
CELL : 082 451 8099
EMAIL : KARANA@MEDIS.CO.ZA

P.O BOX 911
RIDGEVIEW GARDENS
4138

PROPOSED OUTBUILDING & GARAGE
FOR MIDRAAR TRUST
ON PORTION 18 OF ERF 2167 DURBAN
149 GLADYS MAZIBUKO ROAD

SCALE:1:100,1:50 DRAWN : T.N. DATE : 07/02/2012

WORKING DRAWING | DRAWING NO. 120207/2